



Only figured dimensions are to be used. All dimensions to be checked on site.

Please note: Refer to 'type' of drawing below; planning drawings should only be treated as such.


Notes

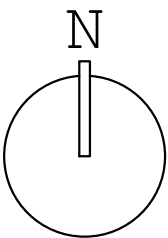



red outline + hatch denotes proposals

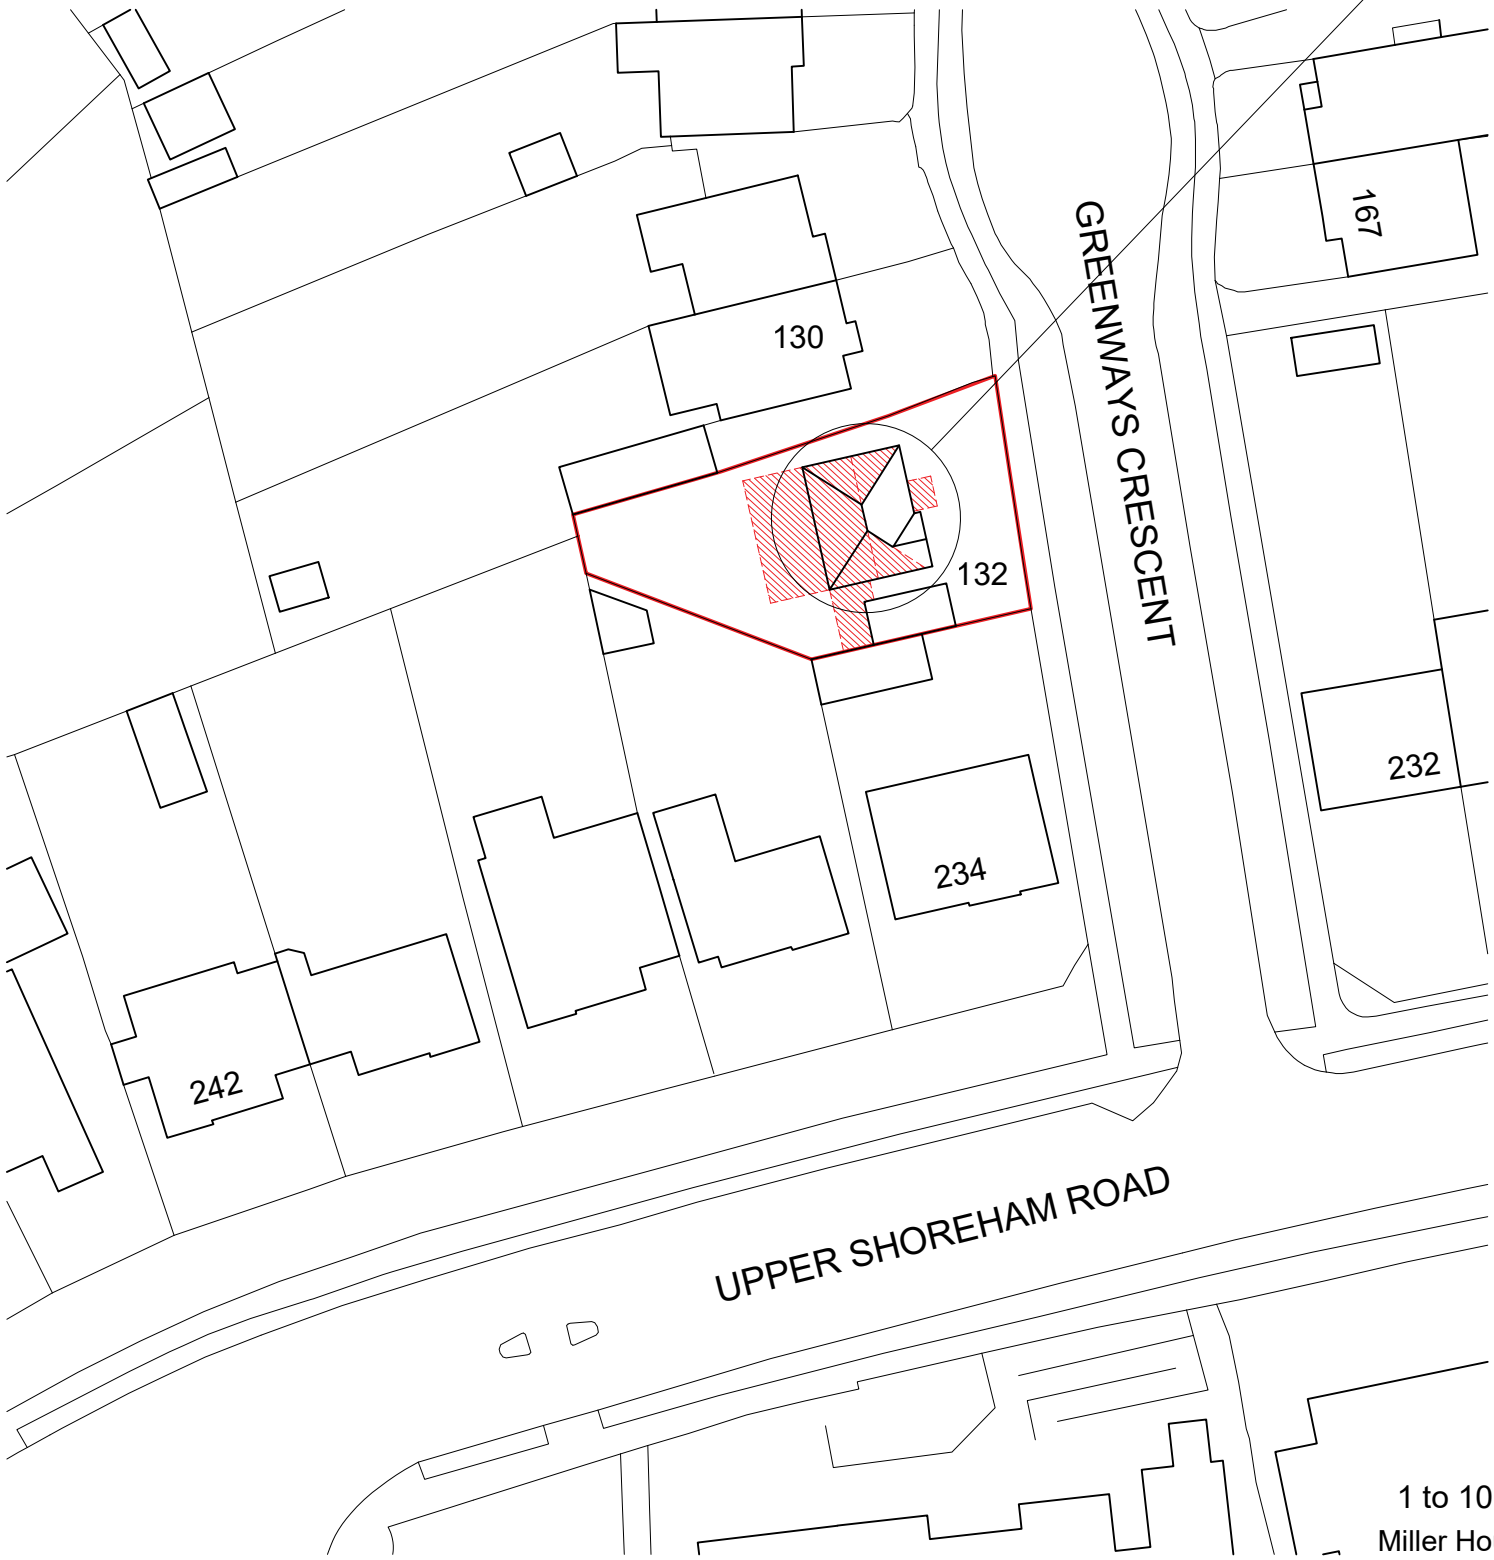

Ordnance Survey, (c) Crown Copyright 2025. All rights reserved. Licence number 100022432

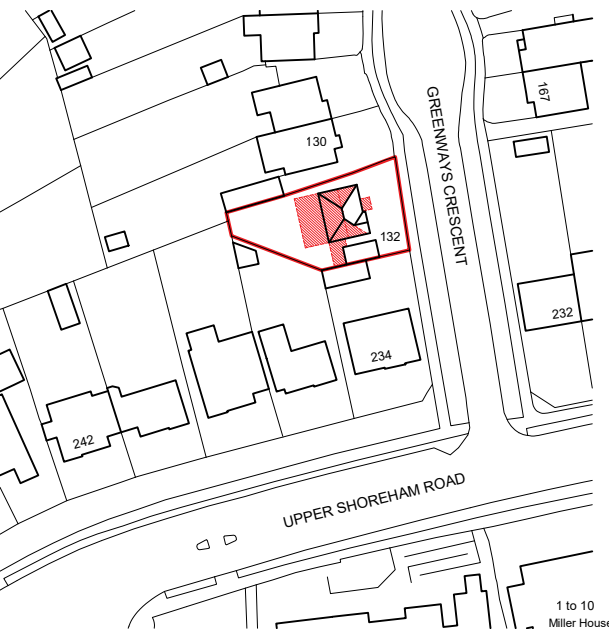

+LP/BP location/block plan - scale 1:500/1250

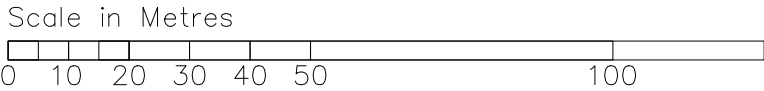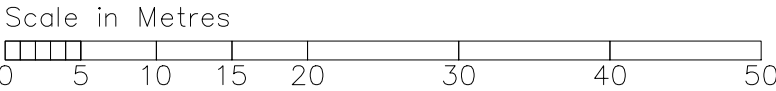

REVISION

Architecture of Calm

a less determined, more composed form of practice

95 Denton Road, Newhaven
Scott J Currie BA (Hons) Arch
07786 848920 // scottjcurrie@icloud.com

JOB	DATE
132 GREENWAYS CRESCENT SHOREHAM	08.25
BN43 6HQ	SCALE 1:1250 @ A1 1:2500 @ A3
DRAWING	CHECKED
MAPS	SJC
	DRAWN SJC
CLIENT	REVISION
KATE + RICHARD O'NEILL	NUMBER 0155-EX-001

DO NOT SCALE FROM THIS DRAWING.
THIS DRAWING IS COPYRIGHT ©