



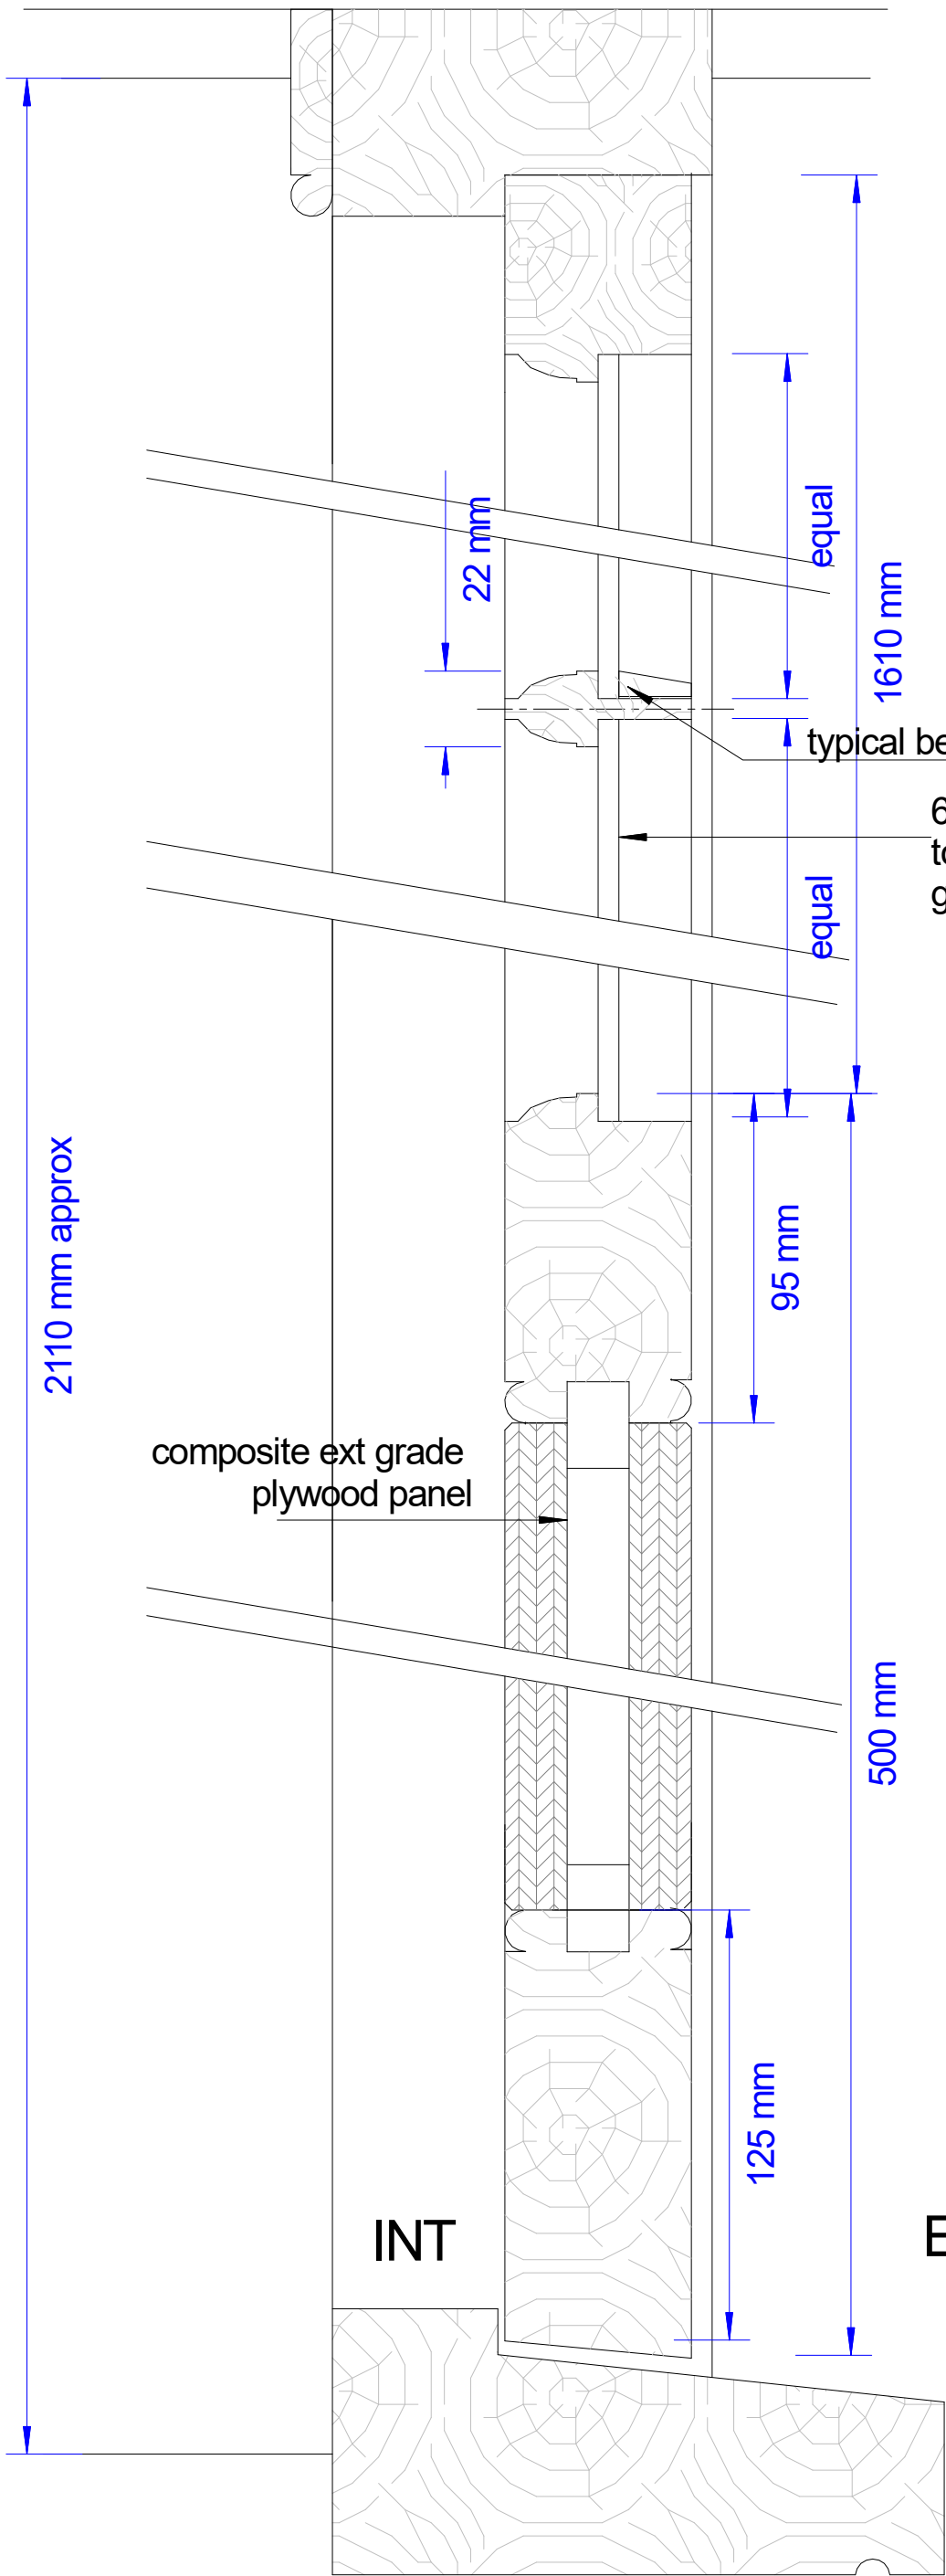

SECT A-A

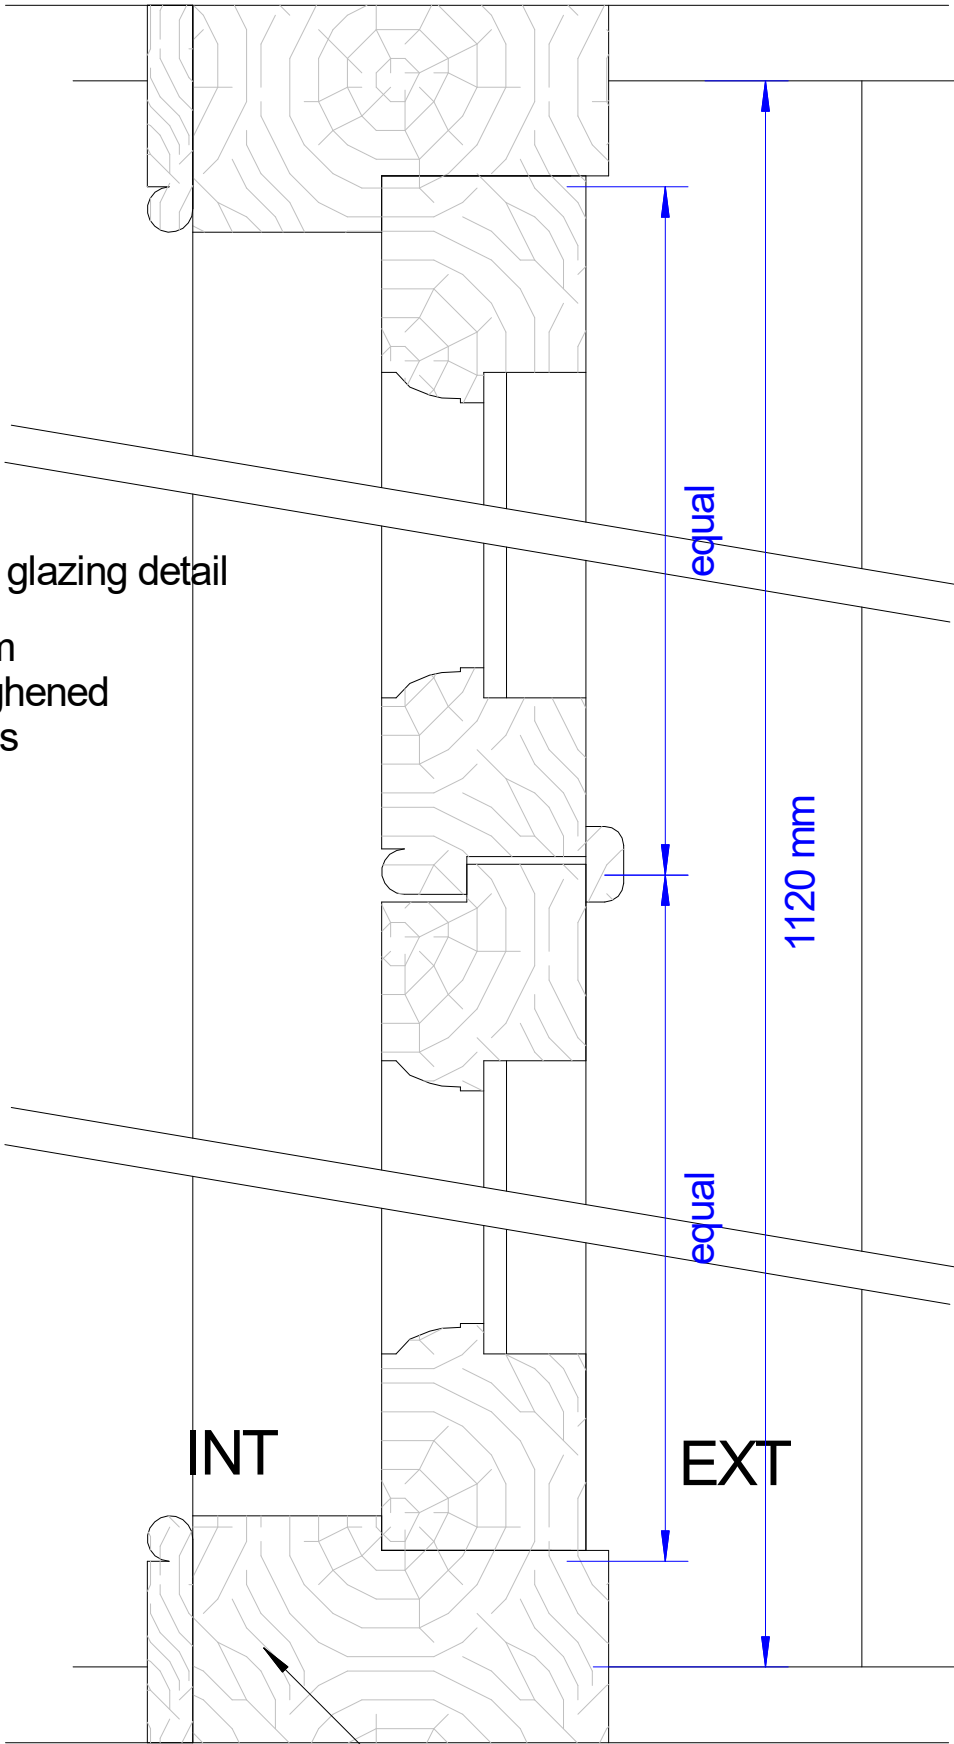

SECT B-B

All door sections 54mm finished thickness. Where not otherwise specified worked from 65 x 54 mm stock

All hardwood, painted

See Dwg. CA05 for key to sections

'AYRTON' Beach House, Worthing, BN11 2EJ Refurbishment Colin Irvine - irvinesisk@btopenworld.com		
DWG No:CA 04	rev A	COURTYARD ACCESS JOINERY DETAILS
Scale:	1:2	
JANUARY 2026		