




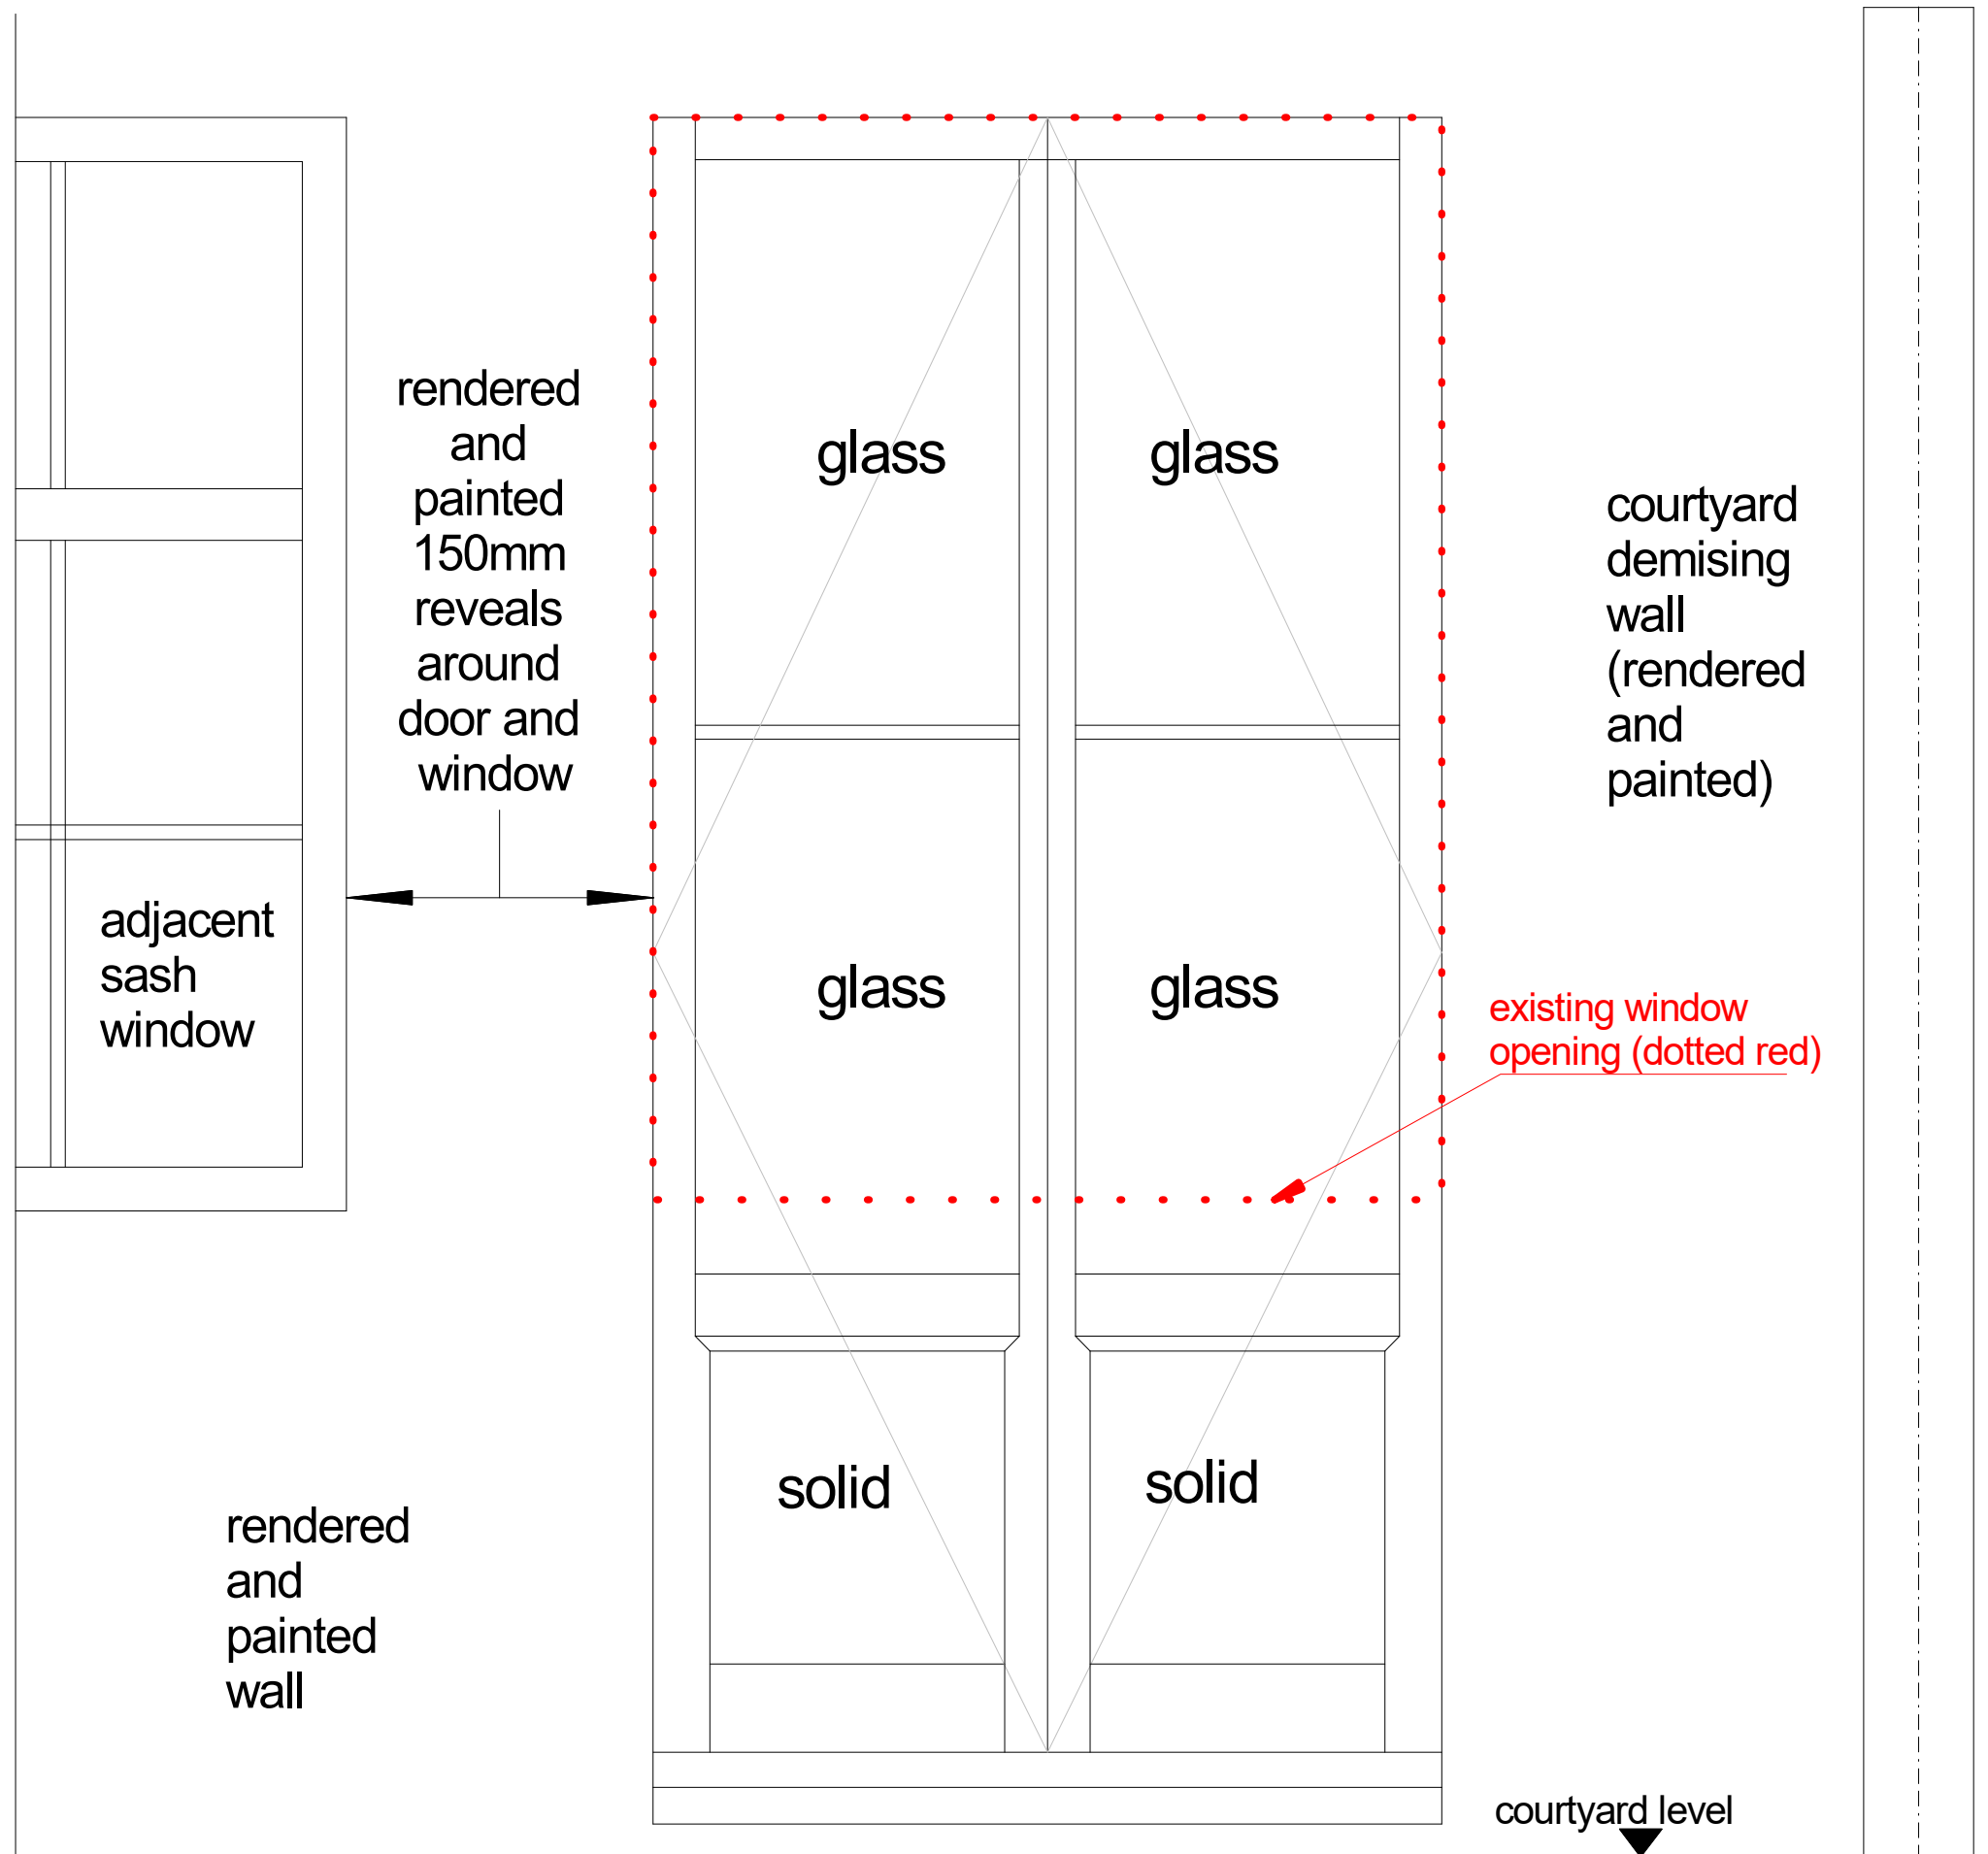

FOR LOCATION SEE DRAWING CA01

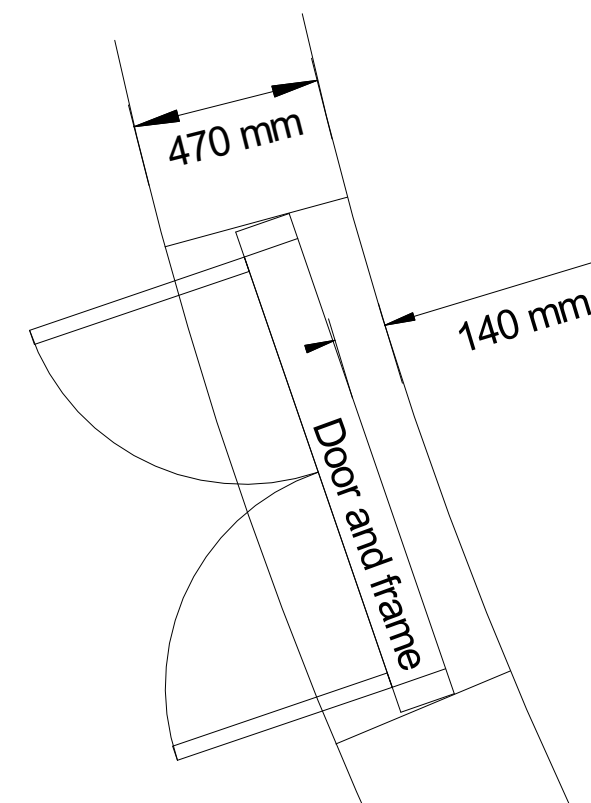

PLAN (NTS) Doors and frame in same position as current window frame

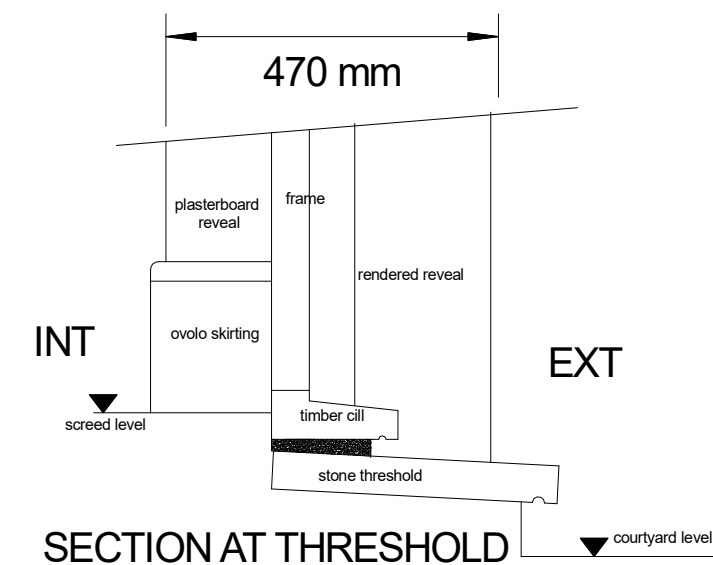

RELATIONSHIP WITH SURROUNDING FABRIC

'AYRTON' Beach House, Worthing, BN11 2EJ
Refurbishment
Colin Irvine - irvinesisk@btopenworld.com

DWG No: CA06	rev -	COURTYARD ACCESS DETAILS
Scale:	1:10	
JANUARY 2026		

Printed 21/01/2026 11:57
Scale correct at A3 size