

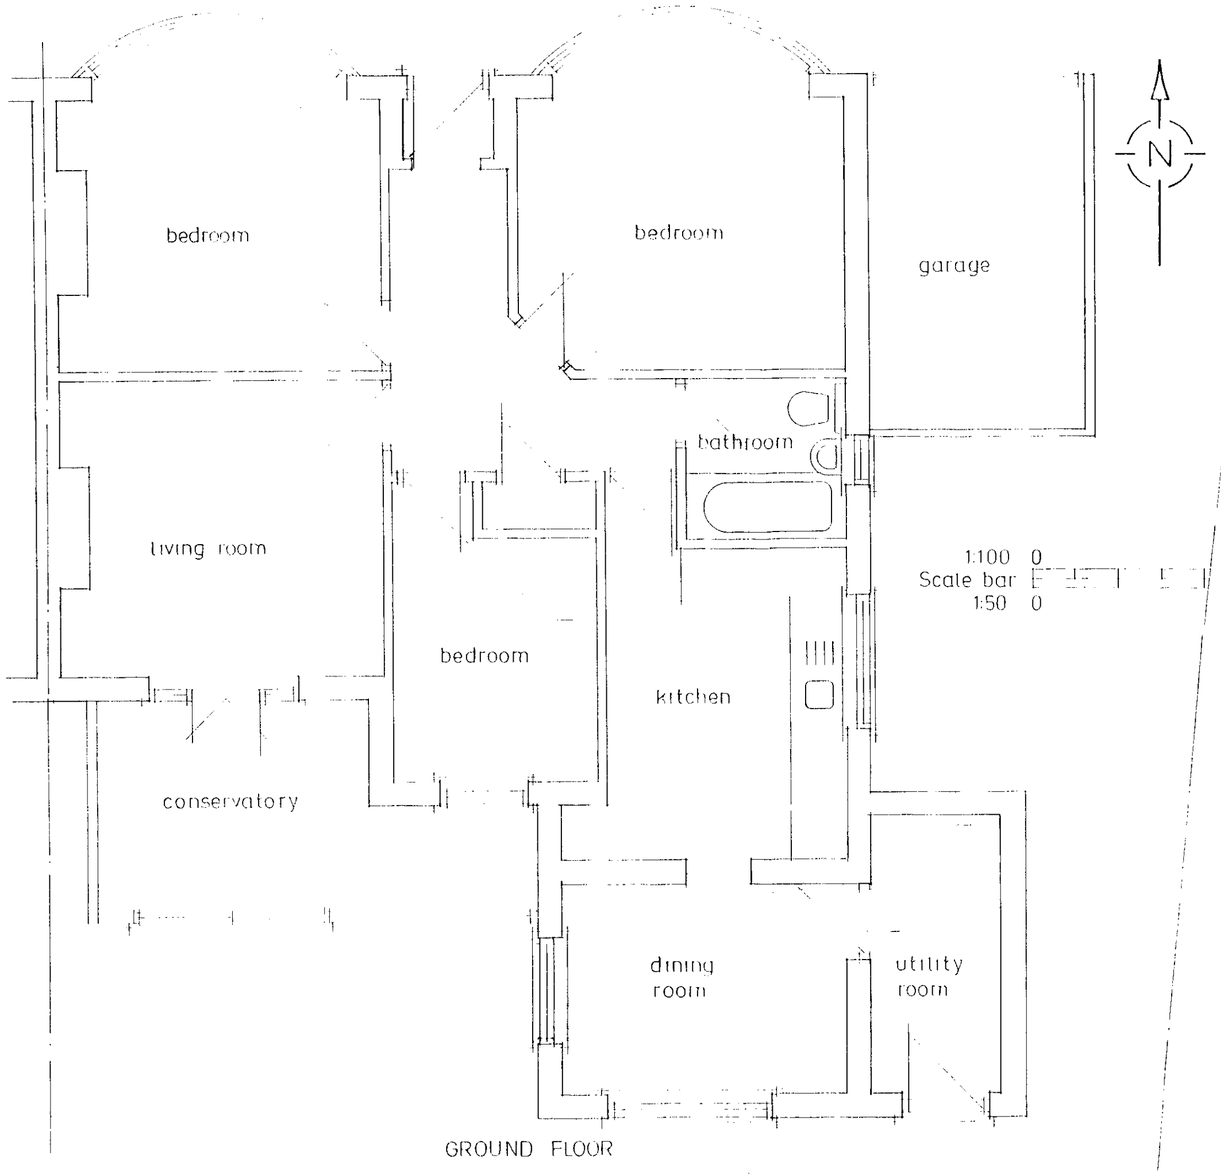


GROUND FLOOR


1:100 0 10m
Scale bar
1:50 0 10m

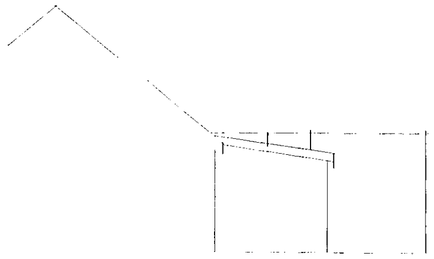


west elevation

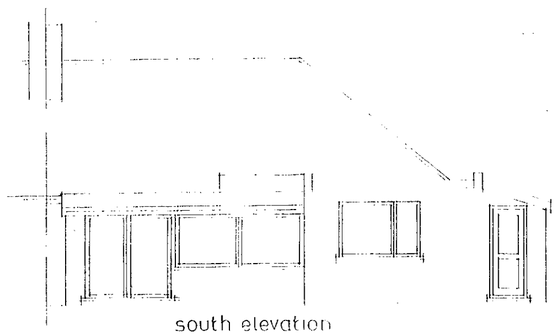

south elevation

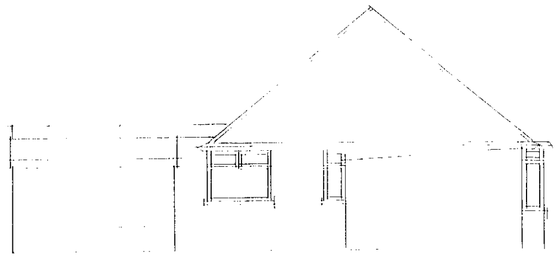

east elevation

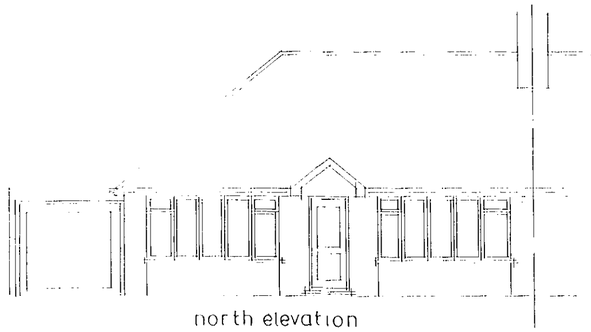

north elevation

NOTES

A	Date	Revisions

© copyright

RECEIVED
16 JUL 2012
PLANNING DM/0879/12

Client
Mr.T.Pay

Job Title
Existing Layout

Drawing Title
27 Springate Road,
Southwick.

Scale 1:50 1:100

Date

Drawn by

Drg No. 525/02

Rev