

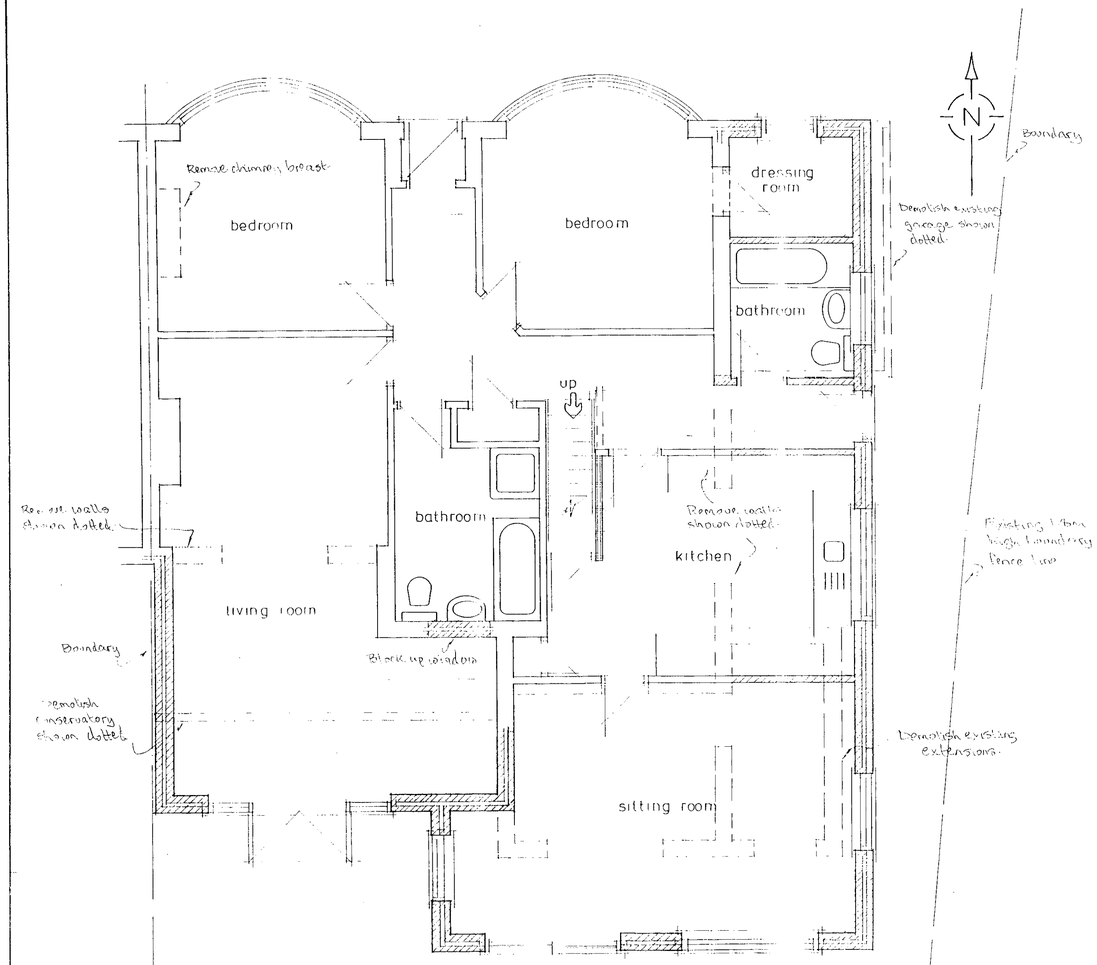



Ground Floor

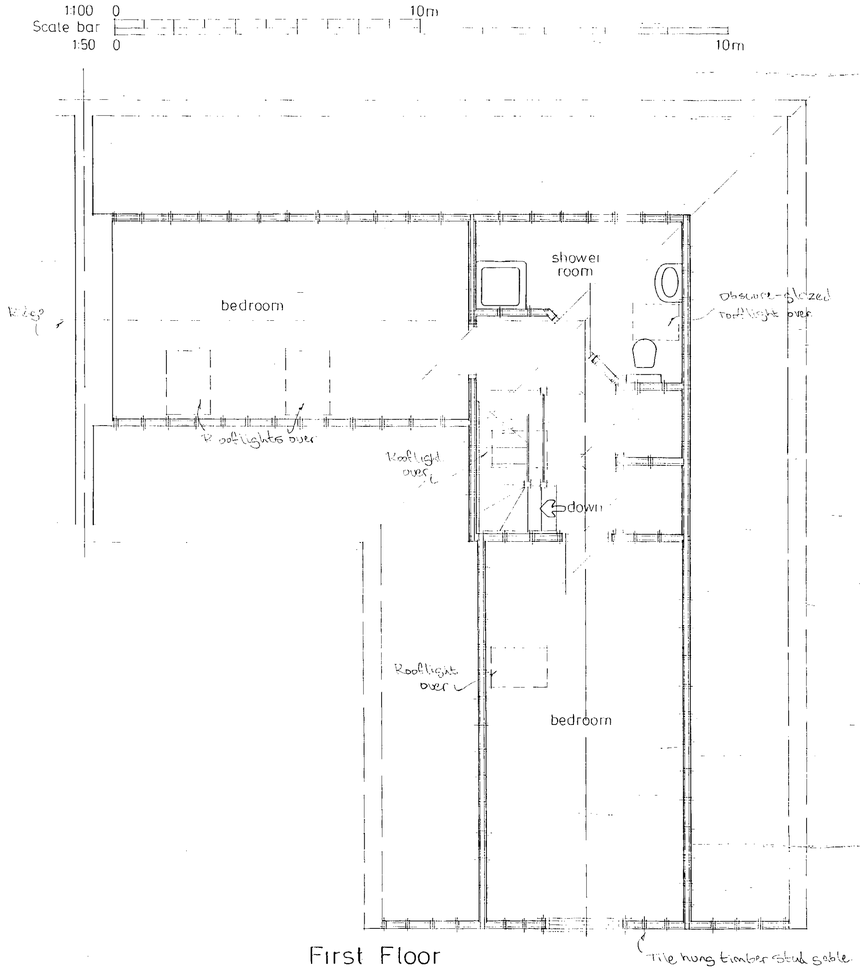


First Floor

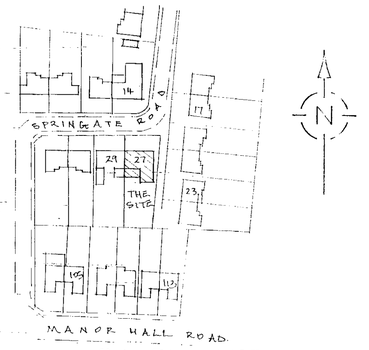

Site Plan 1:1250

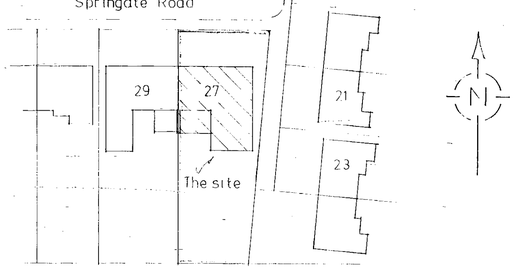


Block Plan 1:500

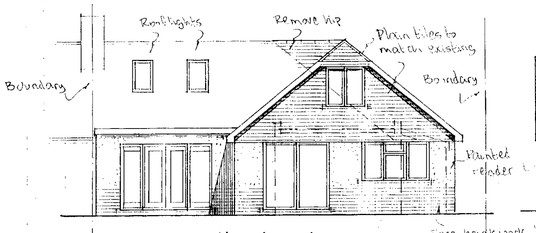


south elevation



east elevation

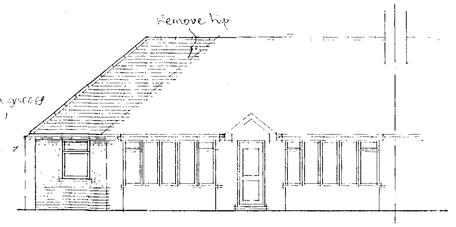

north elevation

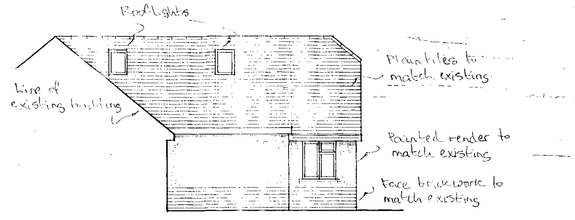

west elevation

A	Date	Revisions

© copyright

Client
Mr.T.Pay

Job Title
Proposed Extension & Roof Conversion

Drawing Title
27 Springate Road, Southwick.

Scale 1:50 1:100

Date

Drg No.
525/01

Rev

DATE VALID 16 JUL 2012