
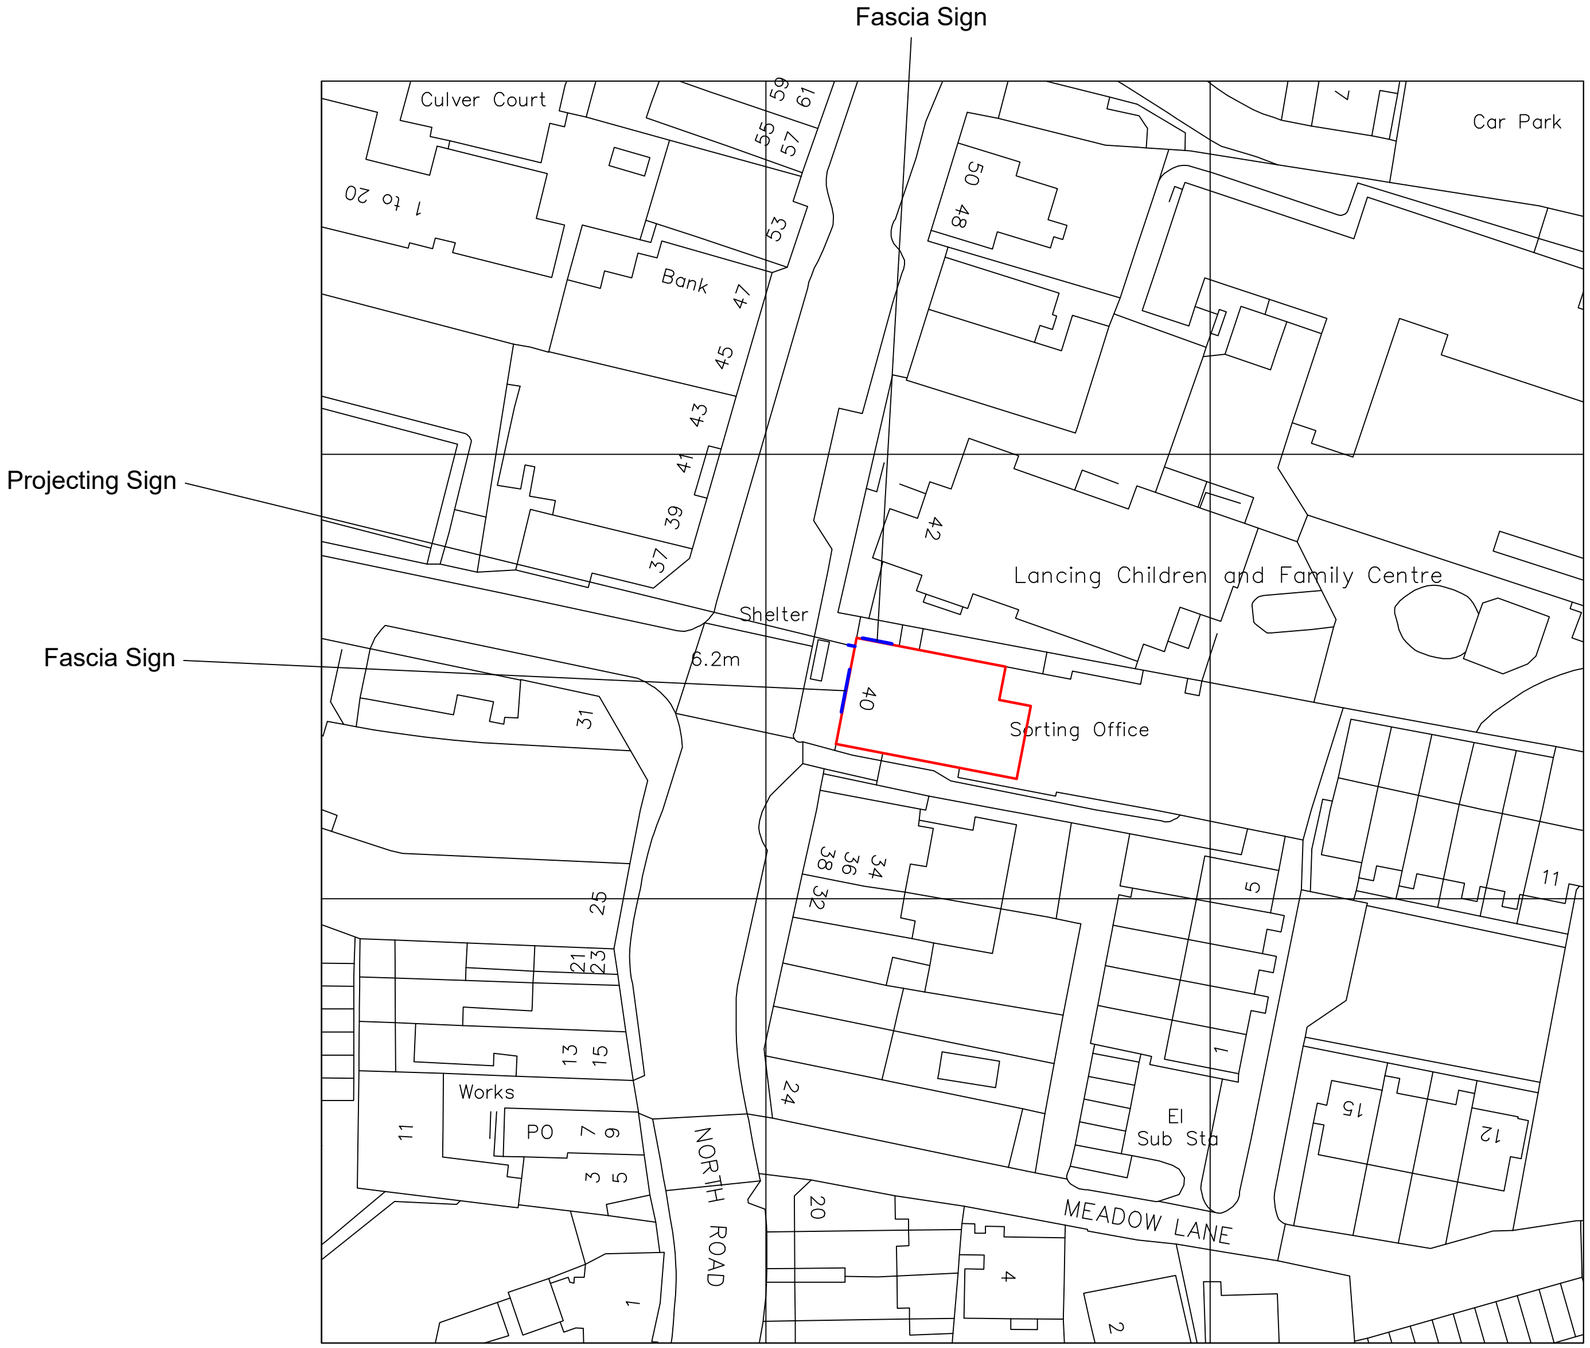


BLOCK PLAN

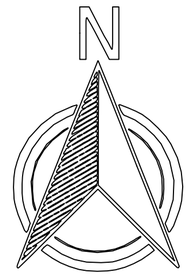

0 10 20 30 40 50m

SCALE IN METRES (1:500)

Rev	Date	Description
A	23/06/21	Proposed signage locations added

Address

40 NORTH ROAD
LANCING
WEST SUSSEX
BN15 9AA

Project

PROPOSED NEW SHOP

Drawn	Date	Scale
T.Sands	27/05/2021	1:500

Region / Area	Location	Customer Area	Rev
SE	L0965	--- sq ft Gross --- sq ft net	A

Drawing No	Drawing Title
L0965/03	BLOCK PLAN

Retail Property

© ***ENTAIN GROUP plc***. All rights reserved.
Any unauthorised copying or other use of this document will constitute an infringement of copyright.