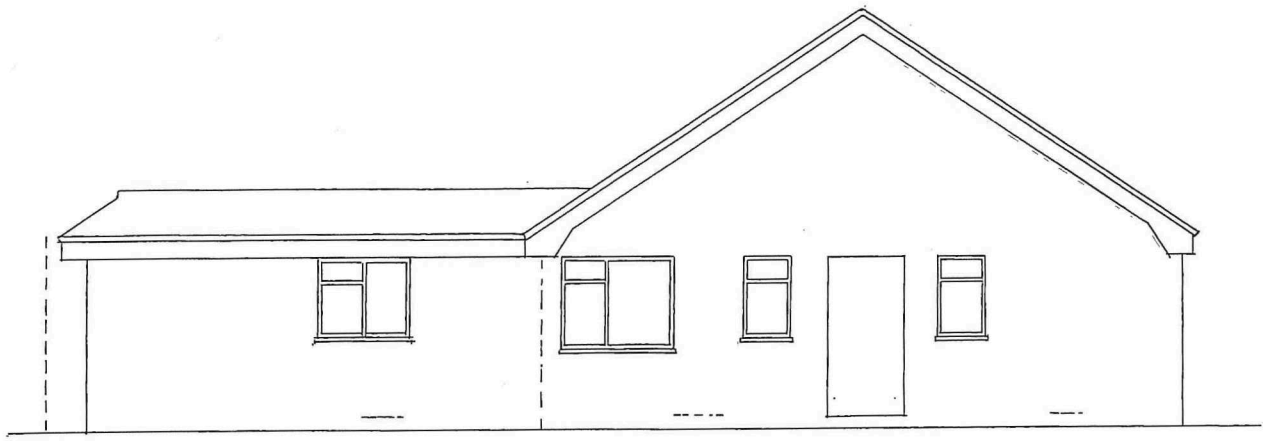

SIDE [SOUTH] ELEVATION

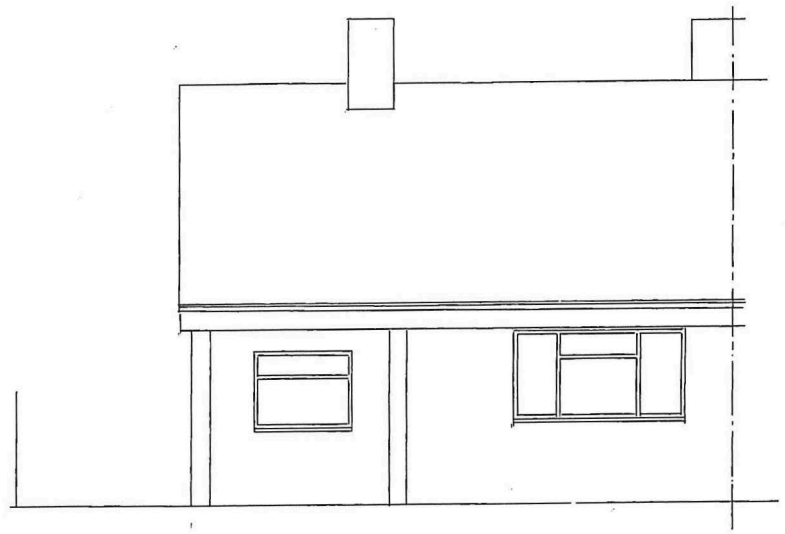

FRONT [EAST] ELEVATION

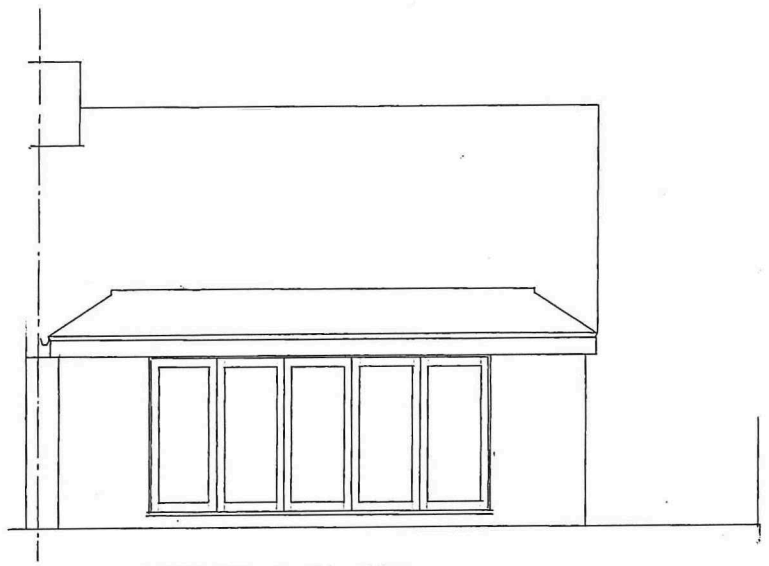

REAR [WEST] ELEVATION

ALL MATERIALS TO MATCH EXISTING

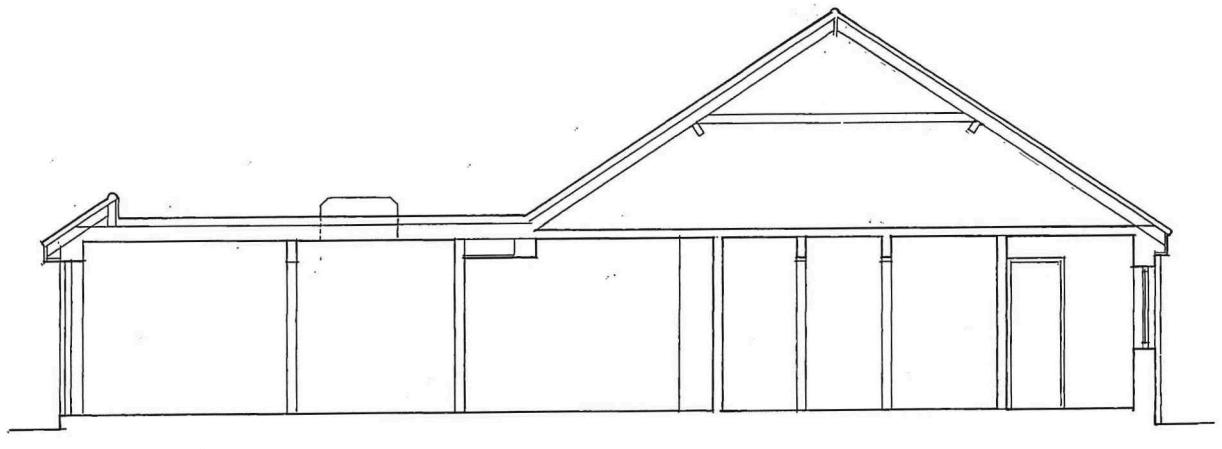

SECTION A—A

1 2 3 4 5 SCALE BAR @ A3

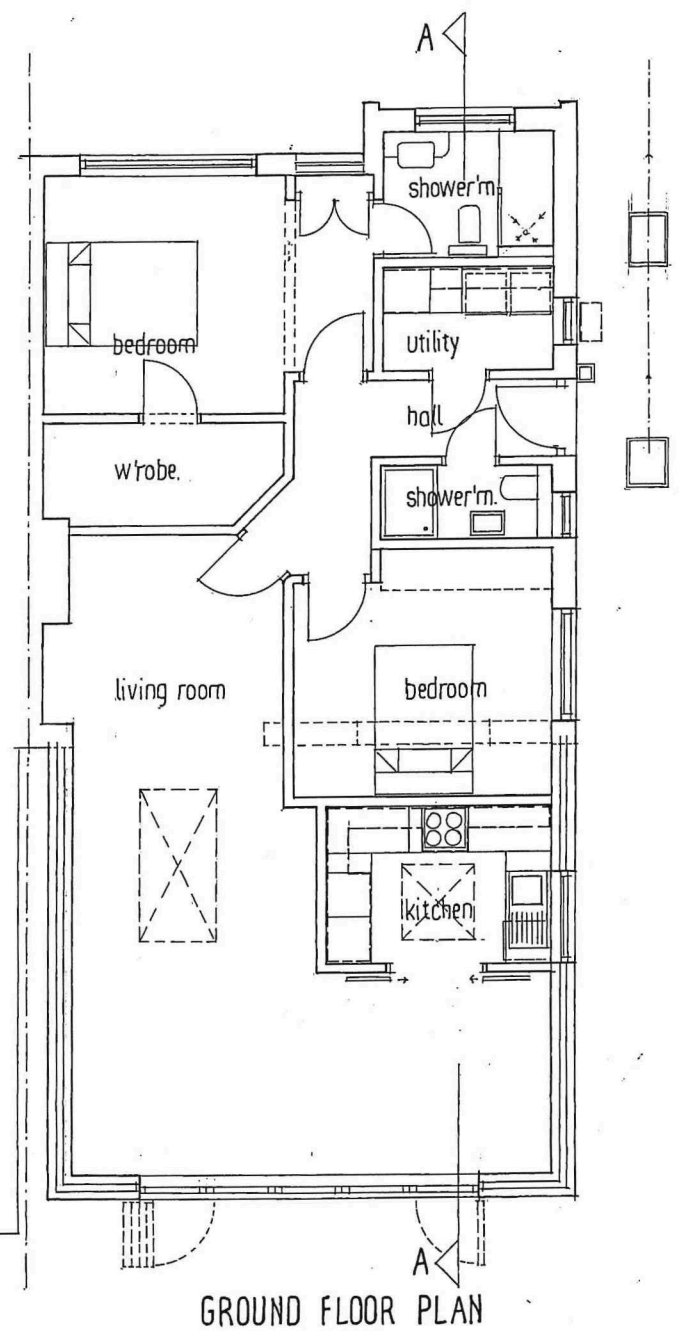

GROUND FLOOR PLAN

7M



SOUTH BOUNDARY

6M

DWG. No.2

14 BROOK WAY LANCING

PROPOSED ALTERATIONS

DRAWN BY:
ALAN R. WOOD
75 WESTBOURNE STREET
HOVE BN3 5PF
tel: 01273 770602

SCALE: 1:100

DATED: FEB 2022