

Proposed Roof Plan
Scale: 1:50

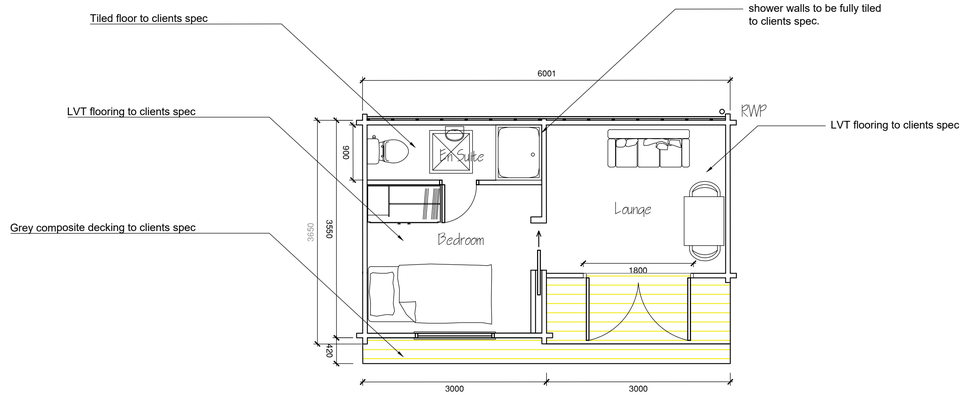

Proposed Ground Floor Plan
Scale: 1:50

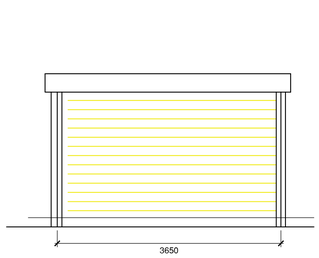

Proposed Side Elevation
Scale: 1:50

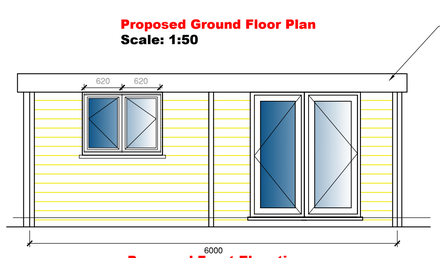

Proposed Front Elevation
Scale: 1:50

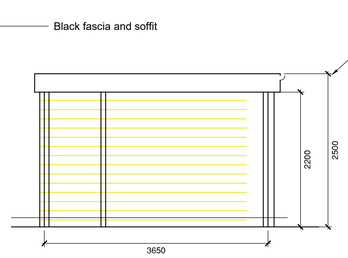

Proposed Side Elevation
Scale: 1:50

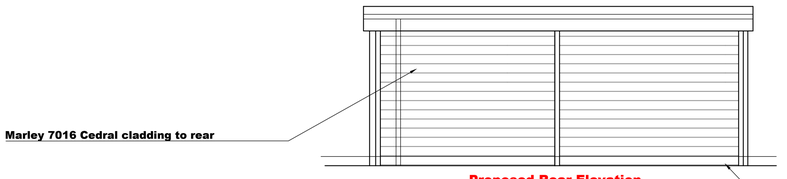

Proposed Rear Elevation
Scale: 1:50



Location Plan
Scale: 1:1250

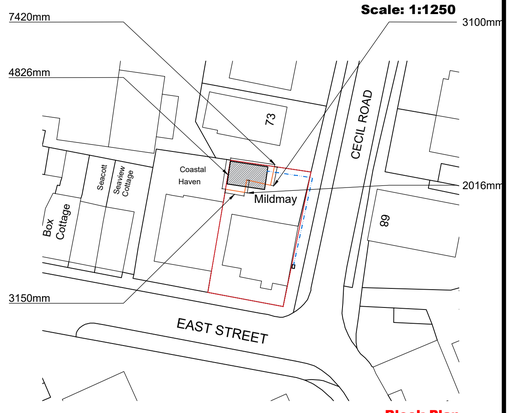

Block Plan
Scale: 1:500



Marley 7016 Cedral cladding to rear









Site photos showing existing garage and shed to be replaced.

FOR APPROVAL

METERS @ 1:50 | METERS @ 1:100 | METERS @ 1:200 | METERS @ 1:500 | METERS @ 1:1250

NOTE:

This drawing is to be read in conjunction with the Construction Notes and Structural Engineer's details.

The Contractor is responsible for all setting out and must check levels and dimensions on site before ordering materials or commencing work.

Refer to written dimensions only. Do not scale from drawings, except for the purposes of Planning assessment.

The Architect is to be immediately notified of any omissions or discrepancies.

Building work should not commence until all statutory approvals have been granted, i.e. Planning, Building Control, etc.

If a public sewer is discovered, consent to 'Build-over/Close-to' may be required from the Water Authority.

PARTY WALLS:

Work to Party Walls (including insertion of flashings, beam bearings, etc) are subject to Party Wall agreements with neighbours and are to be arranged by the Client in accordance with the Party Wall Act (i.e. Providing two months written notice)

Below ground drainage - Surface Water
Below ground drainage - Foul Water
Discharge pipes
Existing structure
Proposed structure
Removed structure
Section line

Revision	Date:	Details:	Initials:
C	21/07/2020	Planning Amendments	DLS
B	20/07/2020	Planning Amendments	DLS
A	07/07/2020	Planning Amendments	DLS

These drawings and designs are the property of Shear Architectural Design Ltd and must not be copied, retained, or used without prior written consent. © Copyright

CREATE INSPIRE ENHANCE

SHEAR ARCHITECTURAL DESIGN

Top Floor
Trafalgar House
Newhaven
East Sussex
BN9 9DD

07881 656512
info@sheararchitecturaldesign.co.uk

PROJECT:
Mildmay
East street,
Lancing,
BN15 8BB

DRAWING TITLE:
Annex

NORTH

DATE: 18/03/2020
SCALE: Various
DRAWN: DS
CHECKED: -
SHEET OF

20/24 PROJECT NUMBER: | SK1 DRAWING NUMBER: | C REVISION: