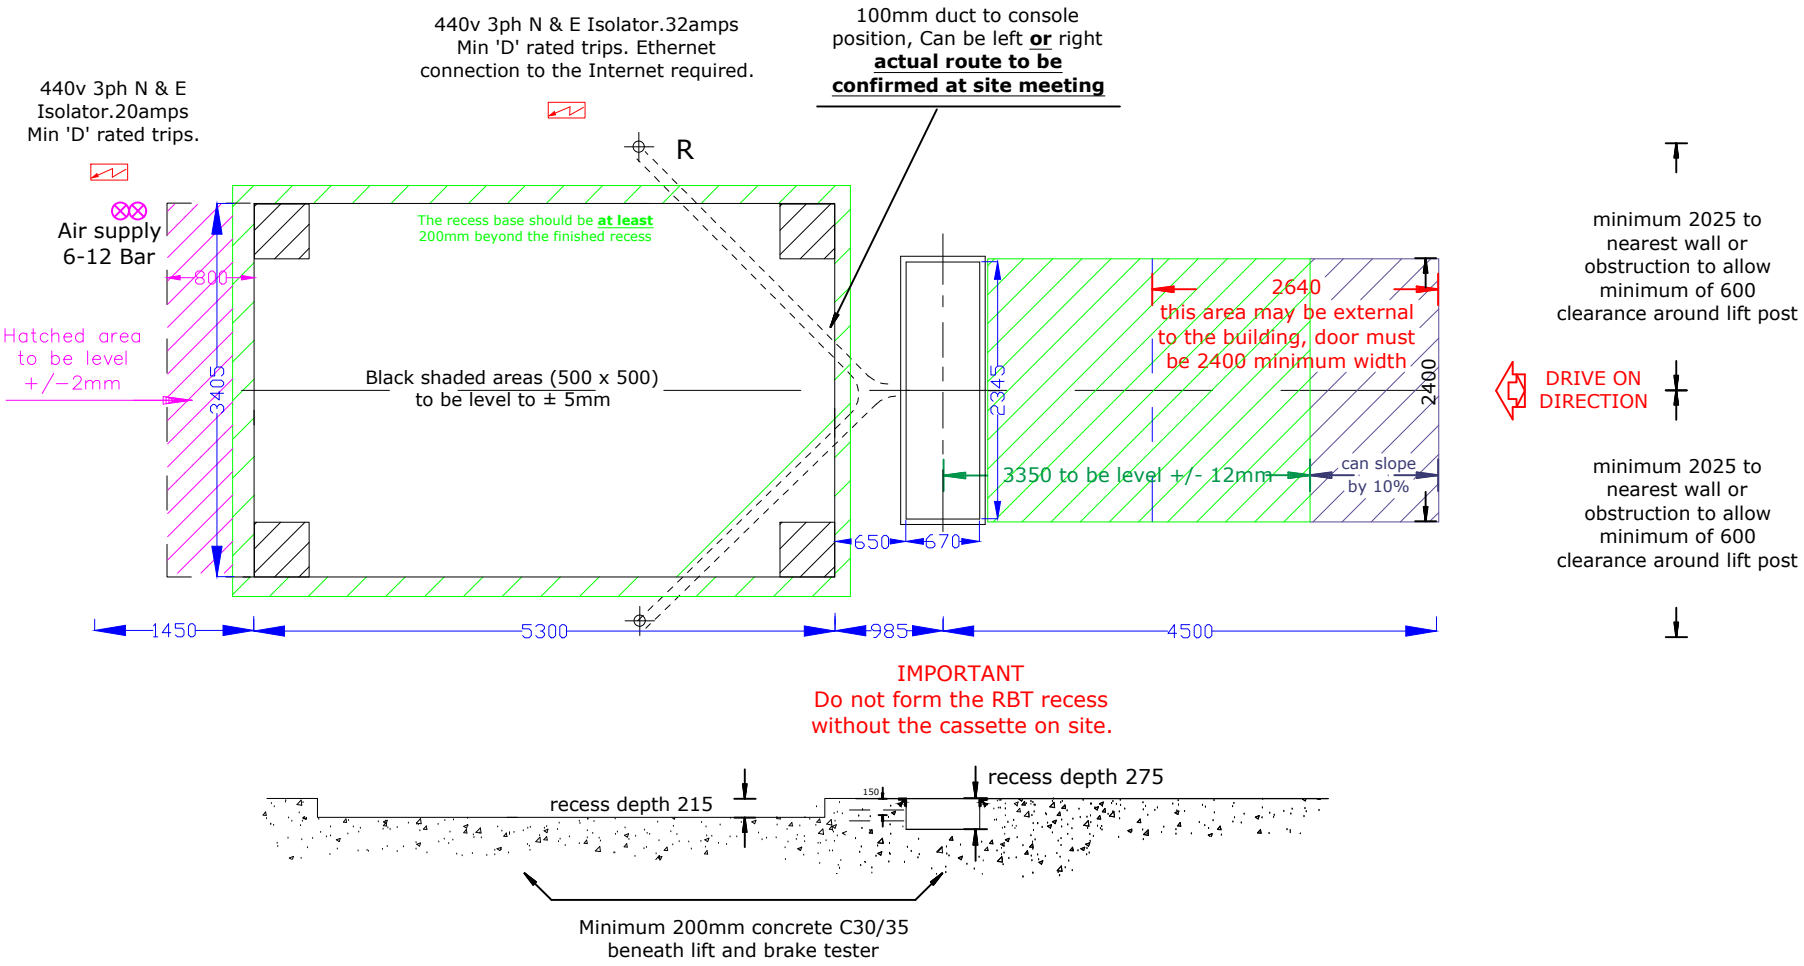

NOT TO SCALE - IF IN DOUBT PLEASE ASK

This plan is subject to approval and acceptance by the client. PLEASE NOTE THAT A MINIMUM CHARGE OF £200.00 PLUS VAT MAY BE LEVIED IF APPROVAL IS OBTAINED WITH THIS PLAN, BUT LIFTMASTER EQUIPMENT IS NOT SUBSEQUENTLY USED.

Liftmaster Ltd
Unit 27 Caker Stream Rd
Mill Lane Ind Est
Alton
Hampshire
GU34 2QA
tel: 01420 549038
fax: 01420 549036
www.liftmasteruk.com
sales@liftmasteruk.com

LIFTMASTER LTD
© THE COPYWRIGHT OF THIS DRAWING IS OWNED BY LIFTMASTER LTD AND MUST NOT BE COPIED OR REPRODUCED IN ANY WAY WITHOUT THE PRIOR CONSENT OF THE COMPANY

This drawing should be used for layout guidance only and not used for building or installation work.
All dimensions must be measured on site and not scaled from this drawing. Approval in principle must be obtained from VOSA before starting any work.
The lift must be load tested in accordance with statutory requirements and it is the clients' responsibility to provide a suitable vehicle with a weighbridge certificate or a certified test load.
The Client must provide suitable assistance in moving or lifting heavy items in accordance with Manual Handling Regulations.
Any prices quoted are exclusive of building, excavation or electrical works.

CLASS 4 MOT REGULATIONS
3.8m minimum height over Lift
min. door size 2.4m w x 2.4m h
MOT notice board in waiting area
2 MOT parking bays to be provided
Beam setter area certified level area ± 6mm
Beam setter rail to be ± 2mm

CONSTRUCTION DRAWING
for: *4ATLEF51AB - CRBT*

Not to scale

date: *26/03/24* | drawing no: *R260324/E*