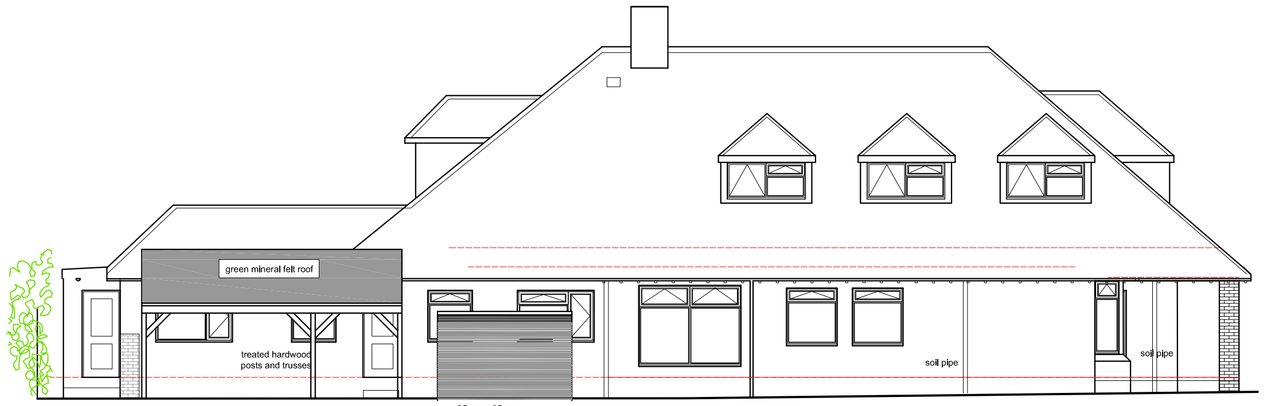

NORTH ELEVATION

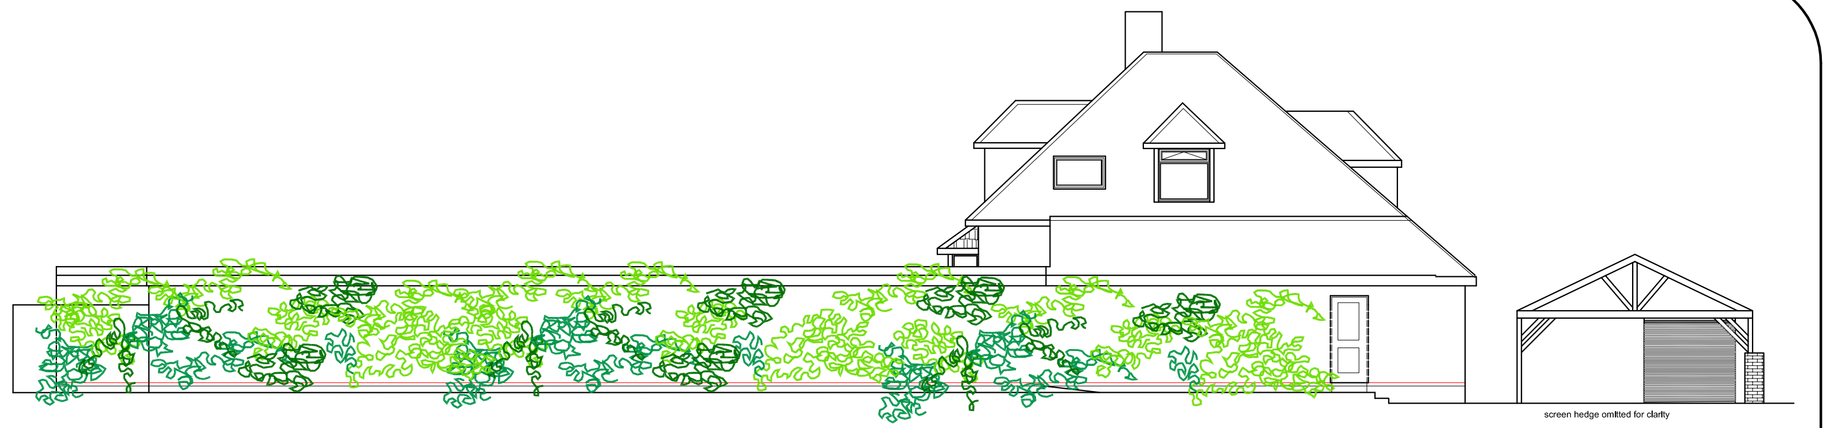

EAST ELEVATION

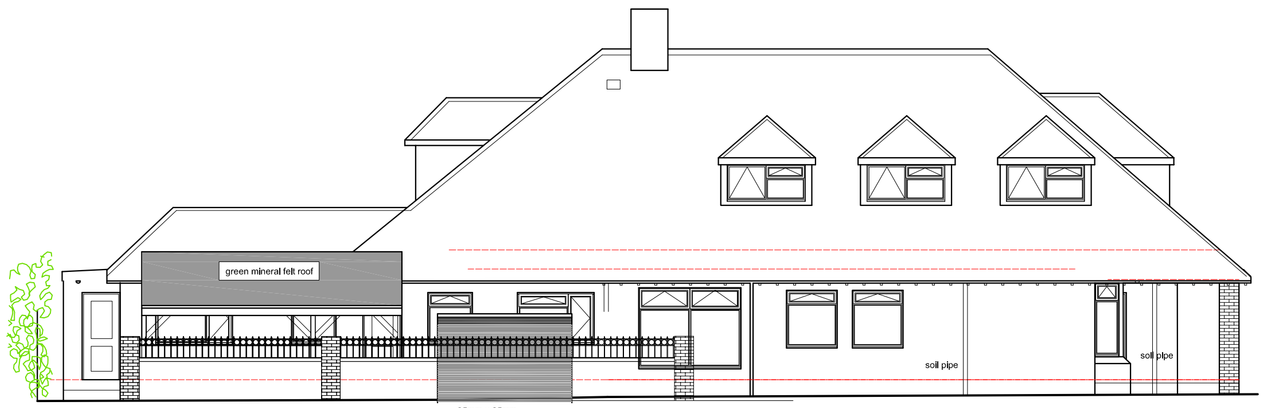

NORTH ELEVATION

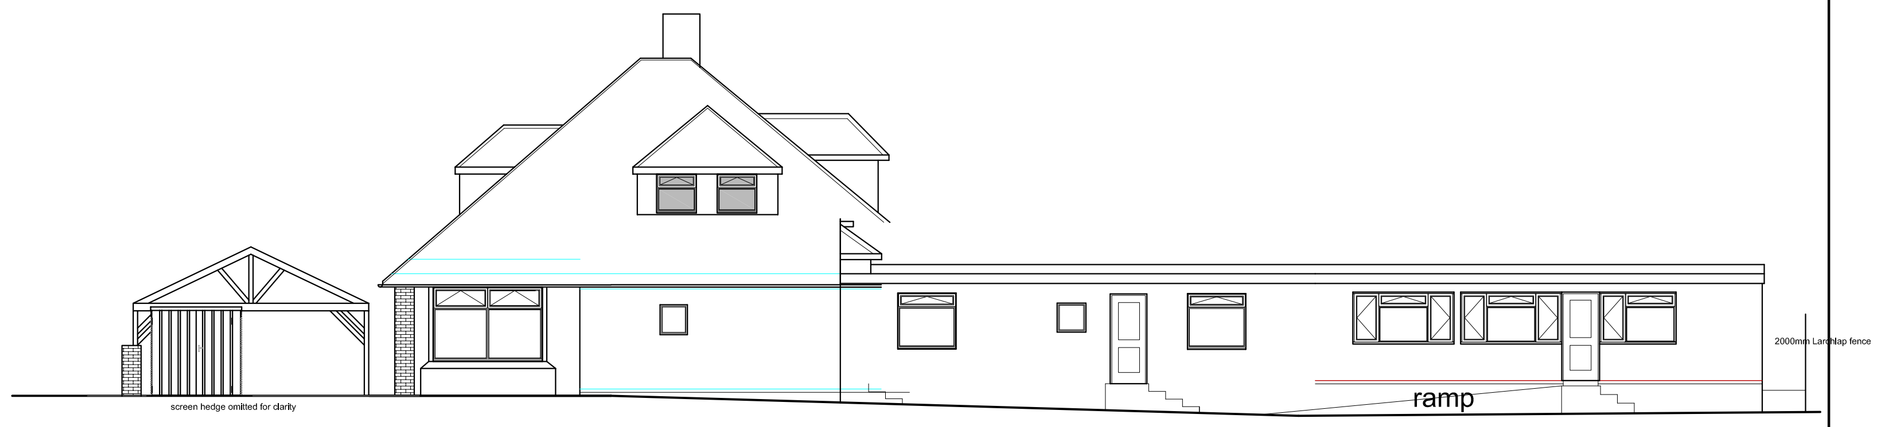

WEST ELEVATION

WEST ELEVATION

OPEN MEETING ROOM

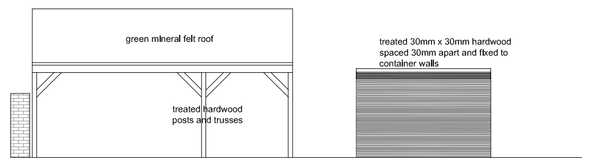

NORTH ELEVATION
without wall and hedge

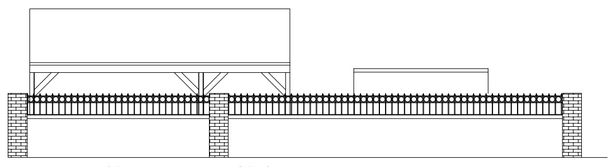

NORTH ELEVATION

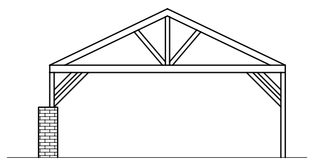

WEST ELEVATION
without wall and hedge

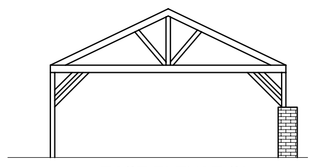

EAST ELEVATION
without wall and hedge

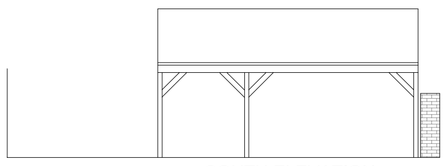

SOUTH ELEVATION
without wall and hedge

NOTES.

(i) Work to figured dimensions only, confirmed on site.

(ii) This drawing is to be read in conjunction with all relevant architectural drawings, detailed specifications where applicable and all associated drawings in this series.

(iii) Any discrepancy on this drawing is to be reported immediately to the owner for clarification.

(iv) The contractor is responsible for all temporary works and for the stability of the works in progress.

(v) Copyright for all drawings/designs part or full shall remain with KEL in accordance with the Copyright Act 1988

SECURE CHANGING ROOM

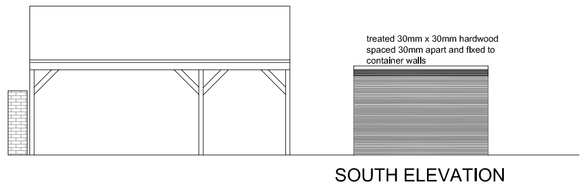

SOUTH ELEVATION



WEST ELEVATION



EAST ELEVATION



NORTH ELEVATION

Scale in Metres

0 1 2 3 4 5 6 7 8 9 10

for 1:100

Revision: A Test and changing room resited		Date: Mar 2022
Client: Mr.A. Brown		
Project: 58, Rosslyn Road, Shoreham		
Title: Proposed open sided meeting room and secure staff changing room Proposed elevations		

KEL Building Advisor Ltd RICS

11,Dale View
Hove
East Sussex
BN3 8LA

TEL/FAX 01273 774867
Mobile 07767 481463
E-mail keith@kelbuilding.co.uk

Scales	Date	Drawn		
1:100	Jan 2022	KEL	BUY WITH CONFIDENCE	A
Project No. 0769	Paper Size A1	Dwg. No. 004		

© Copyright