Notes

All details are indicative only. All dimensions to be checked on site by contractor prior to commencement of works. Any discrepancies in drawings to be reported to SYR CONSULTANTS.

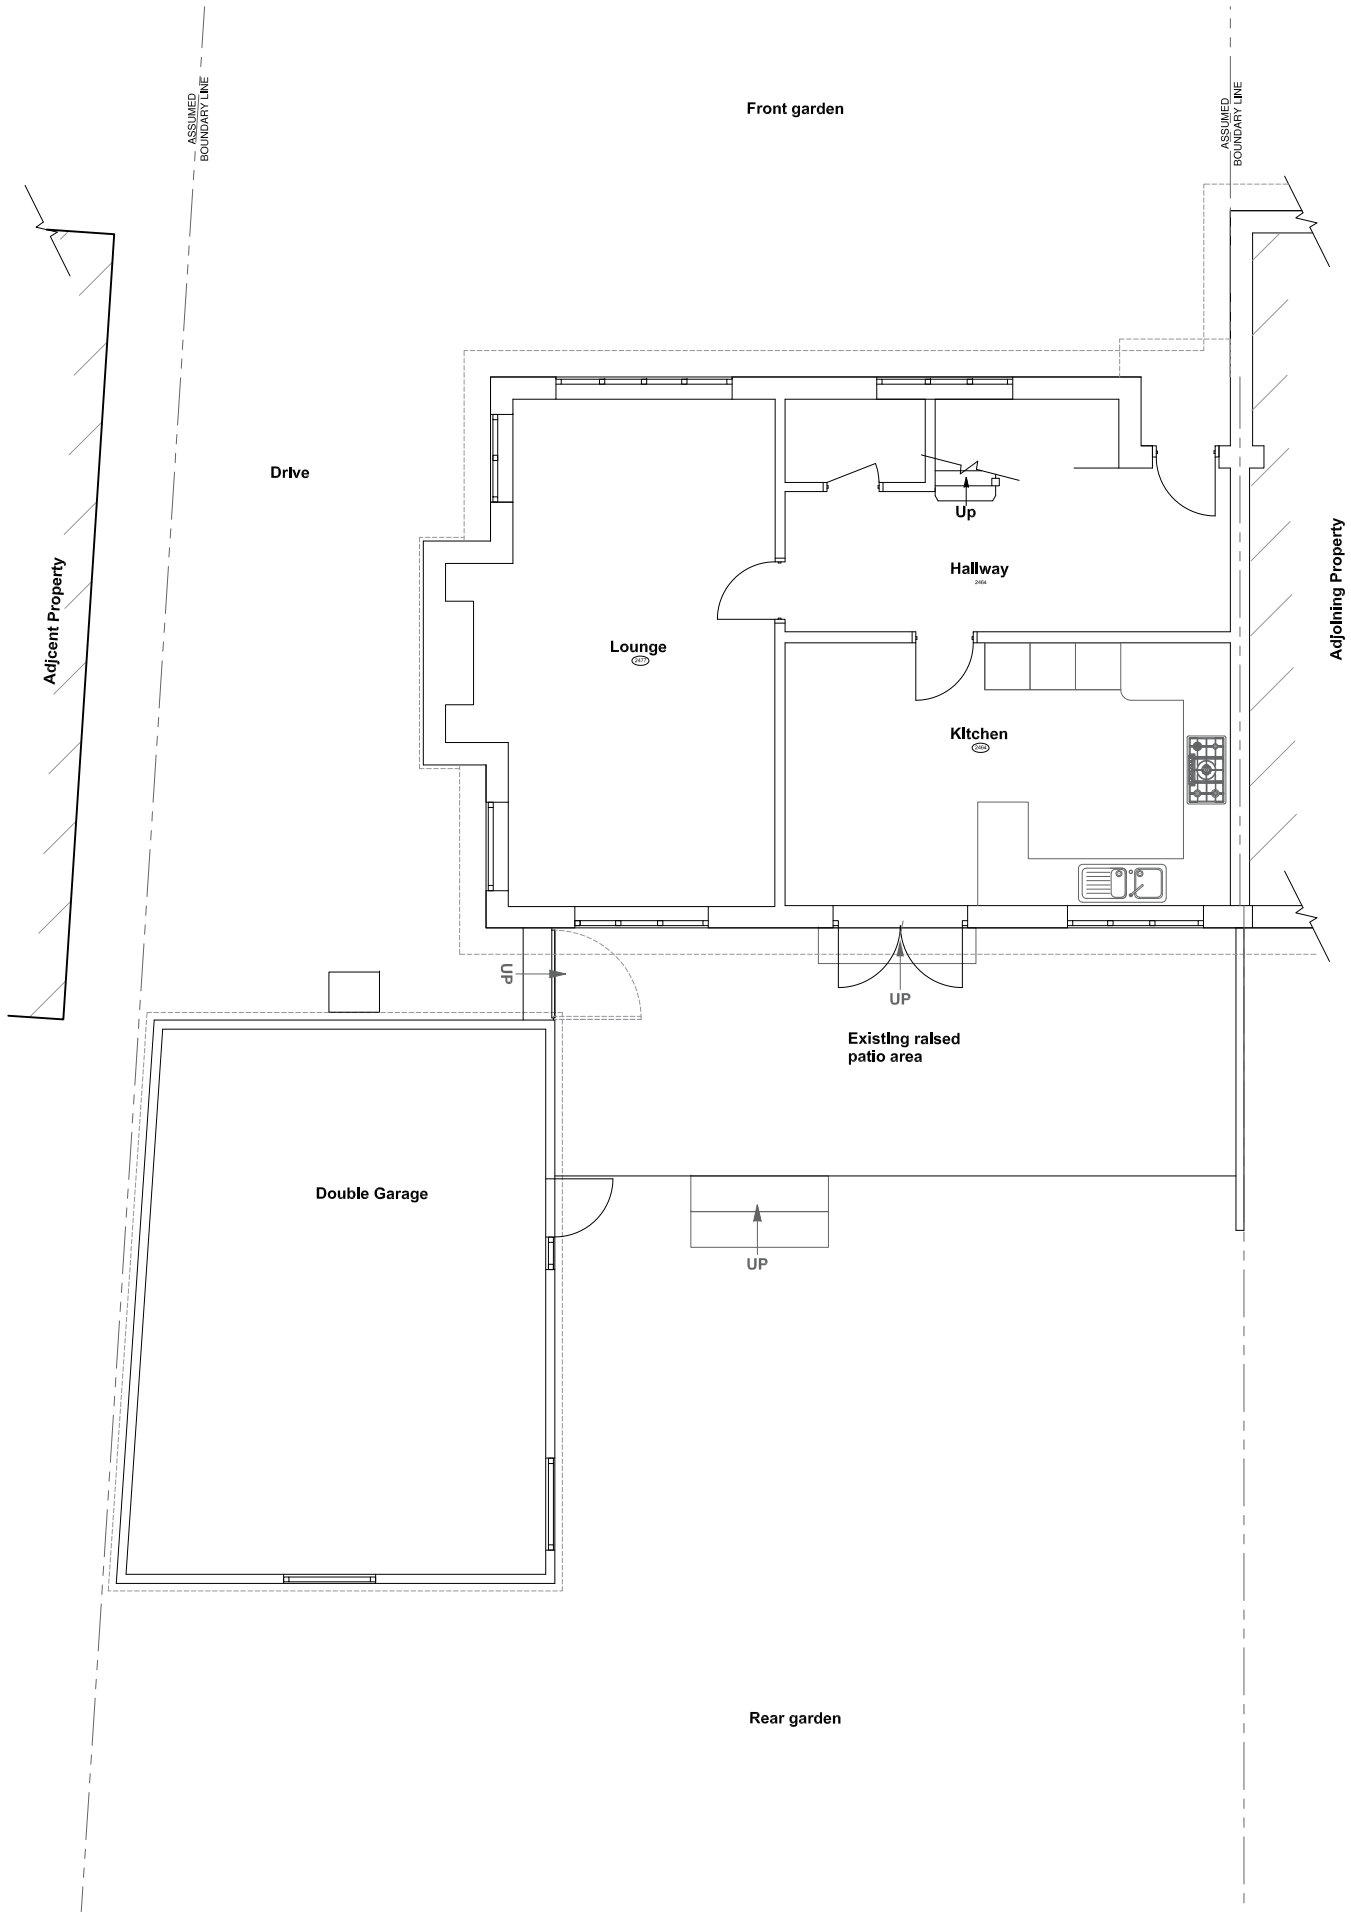

0M 1.0 2.0 3.0 4.0 5.0 6.0 7.0 8.0 9.0 10.0

Ground Floor Plan at 1:100 Scale

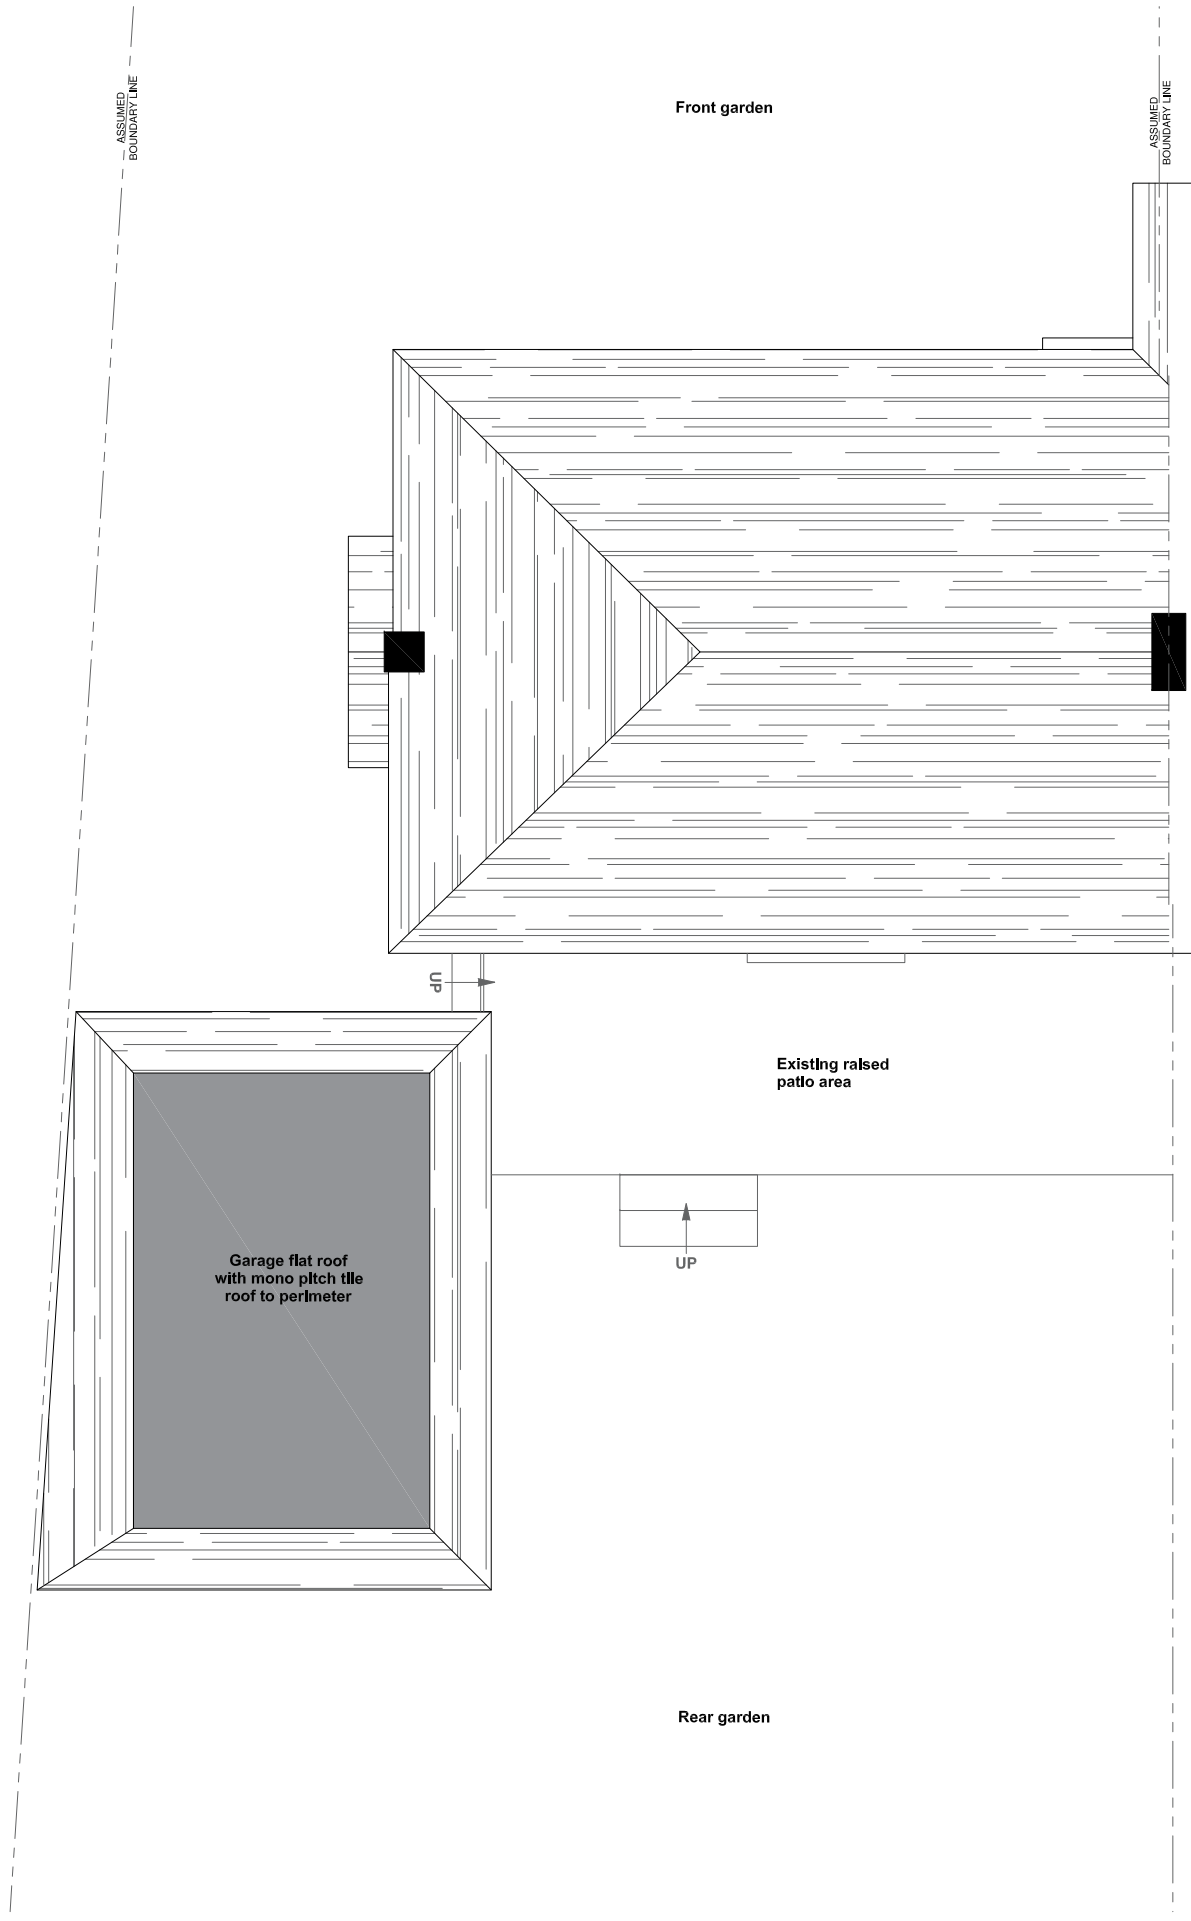

0M 1.0 2.0 3.0 4.0 5.0 6.0 7.0 8.0 9.0 10.0

Roof Plan at 1:100 Scale

Rev.	Amendments	Date	Drw.

SYR Consultants

SPITFIRE HOUSE,
7 NETTLETON AVENUE,
TANGMERE, WEST SUSSEX, PO20 2HZ
TEL **01243 940730** MOB **07850122634**
EMAIL: **rsyred@syrconsultants.com**

CLIENT:

Mrs A Jackson
28 Mill Hill
Shoreham By Sea
BH43 5TH

PROJECT:

Rear Single Storey Extension
28 Mill Hill
Shoreham By Sea
BH43 5TH

DRAWING TITLE:

Existing Plans

DRAWN:	JOB NO:	SCALE:
RCS	01/07/2021	As Shown @A3
CHECKED: SJS	DRAWING NO: EX/02	REV:
DATE: Aug 2021		

© SYR Consultants.