
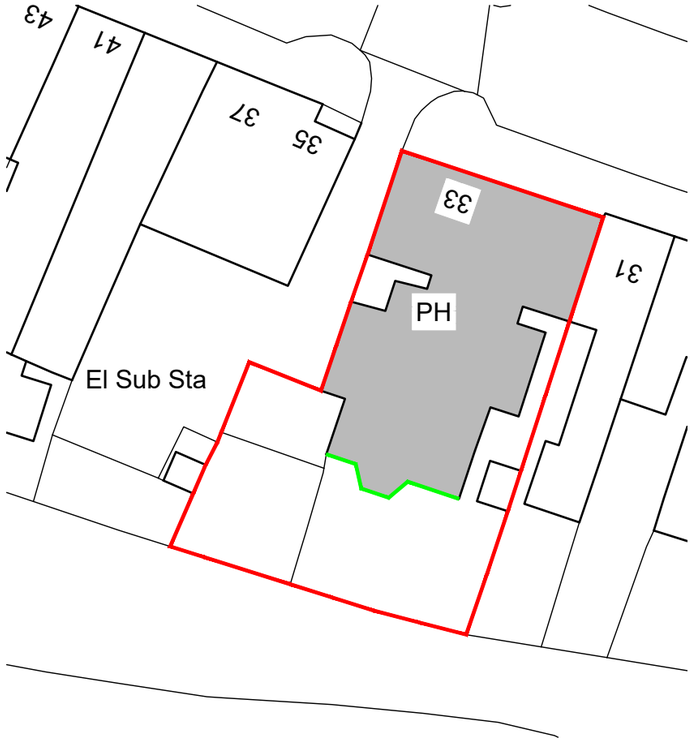



1 Existing Site Block Plan

Scale: 1:500 @ A3

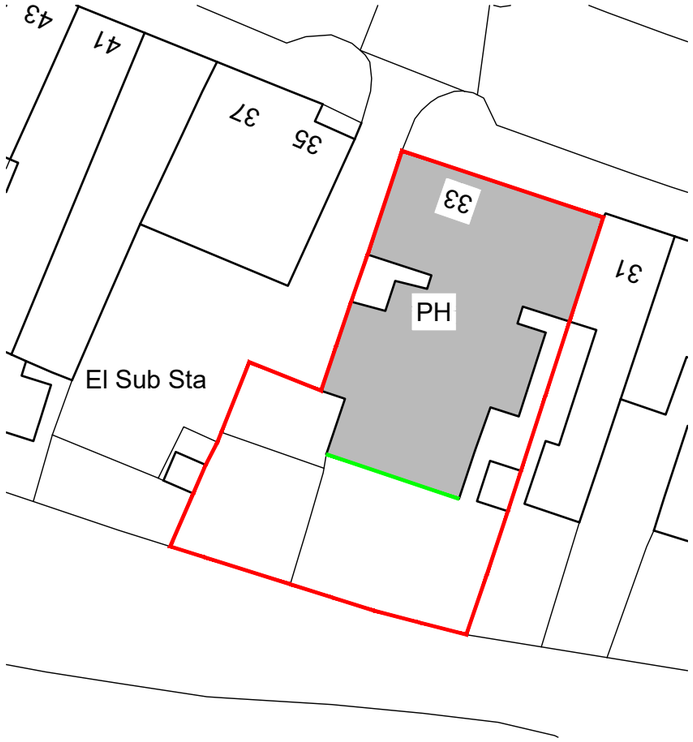

2 Proposed Site Block Plan


Scale: 1:500 @ A3

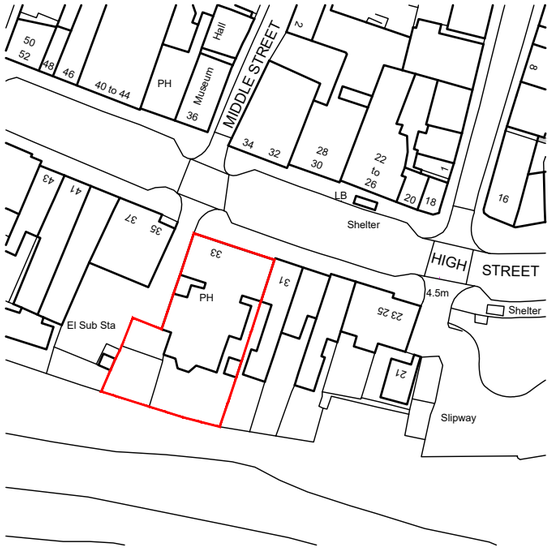


Ordnance Survey, (c) Crown Copyright 2022. All rights reserved. Licence number 100022432

3 Site Location Plan

Scale: 1:1250 @ A3

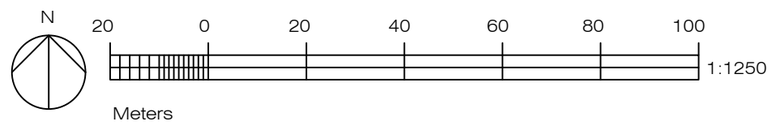

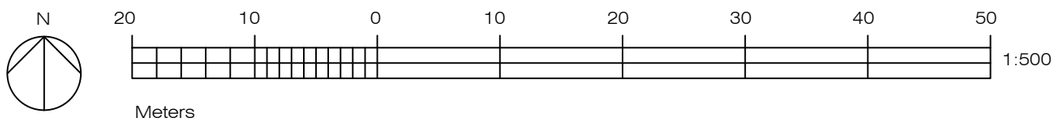

KEY:

- Site curtilage
- Side of the building containing the replacement windows and doors

REVISIONS			
Rev.	Date.	Details.	Name.
A	19-01-22	Site Location Plan revised.	MT

design i.d.

Client: Shepherd Neame

Project: Crown & Anchor, 33 High Street, Shoreham-by-sea, BN43 5DD

Drawing Title: Existing & Proposed Block Plans, Site Location Plan

Drawing No.: 20.029.SN.R.0103

Rev.: A

Scale: 1:500, 1:1250 @ A3

Status: PLANNING

Drawn By:

Date: Oct 2021

All dimensions to be checked on site. Any discrepancies between this drawing and other information is to be referred to the practice. This drawing is copyright.

13 Jubilee Way, Eurolink Business Centre, Faversham, Kent, ME13 8GD
Tel: 01795 537896 Fax: 08712 516713 E-mail: mail@design-id.ltd.uk