
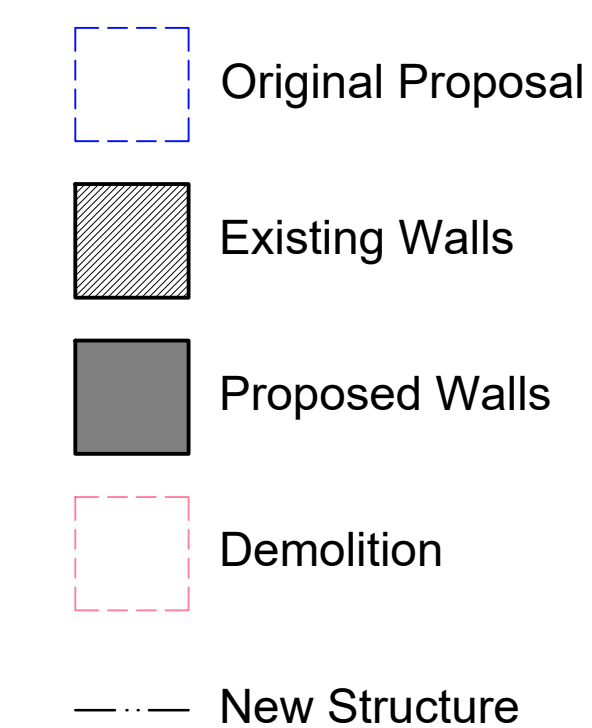
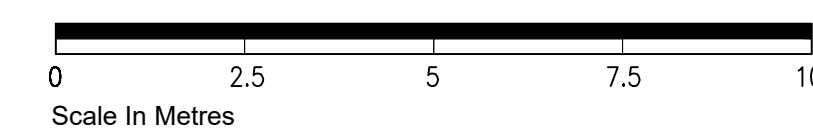


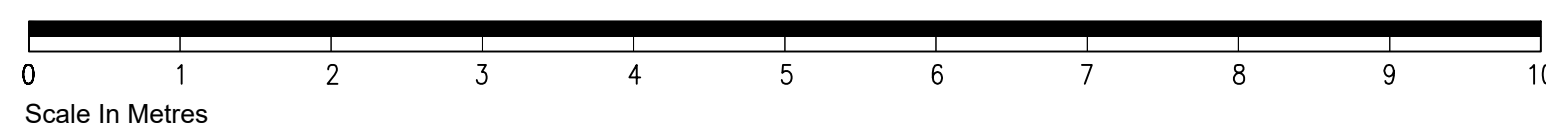

timdeacon.architect@gmail.com

Do not scale off drawing unless solely for Planning purposes.
Check all dimensions on site before work commences.
All goods materials workmanship to conform with current building regulations BSS and COP's.
© Copyright Tim Deacon, Architect

h.	17.07.26	NMA amendments.
g.	21.03.26	Privacy screen amended; possible sight line added.
f.	10.03.26	Privacy screen amended.
e.	18.02.26	Privacy screen added.
d.	03.12.25	Planning amendments.
c.	24.10.25	Planning amendments.
b.	18.08.25	North arrow adjusted.
a.	14.08.25	North arrow adjusted; tree position added.
rev.	date	comment
amendments		

rev.	date	comment
amendments		

dwg # 210.PL.01h
dwg title Proposed Plans

PLANNING
scale Varies @ A1

date	Dec' 2025	RIBA work stage	D
------	-----------	-----------------	---