
DO NOT SCALE FROM THIS DRAWING

1m 2m 3m 4m 5m 6m 7m 8m 9m 10m

1:50 Scale Bar

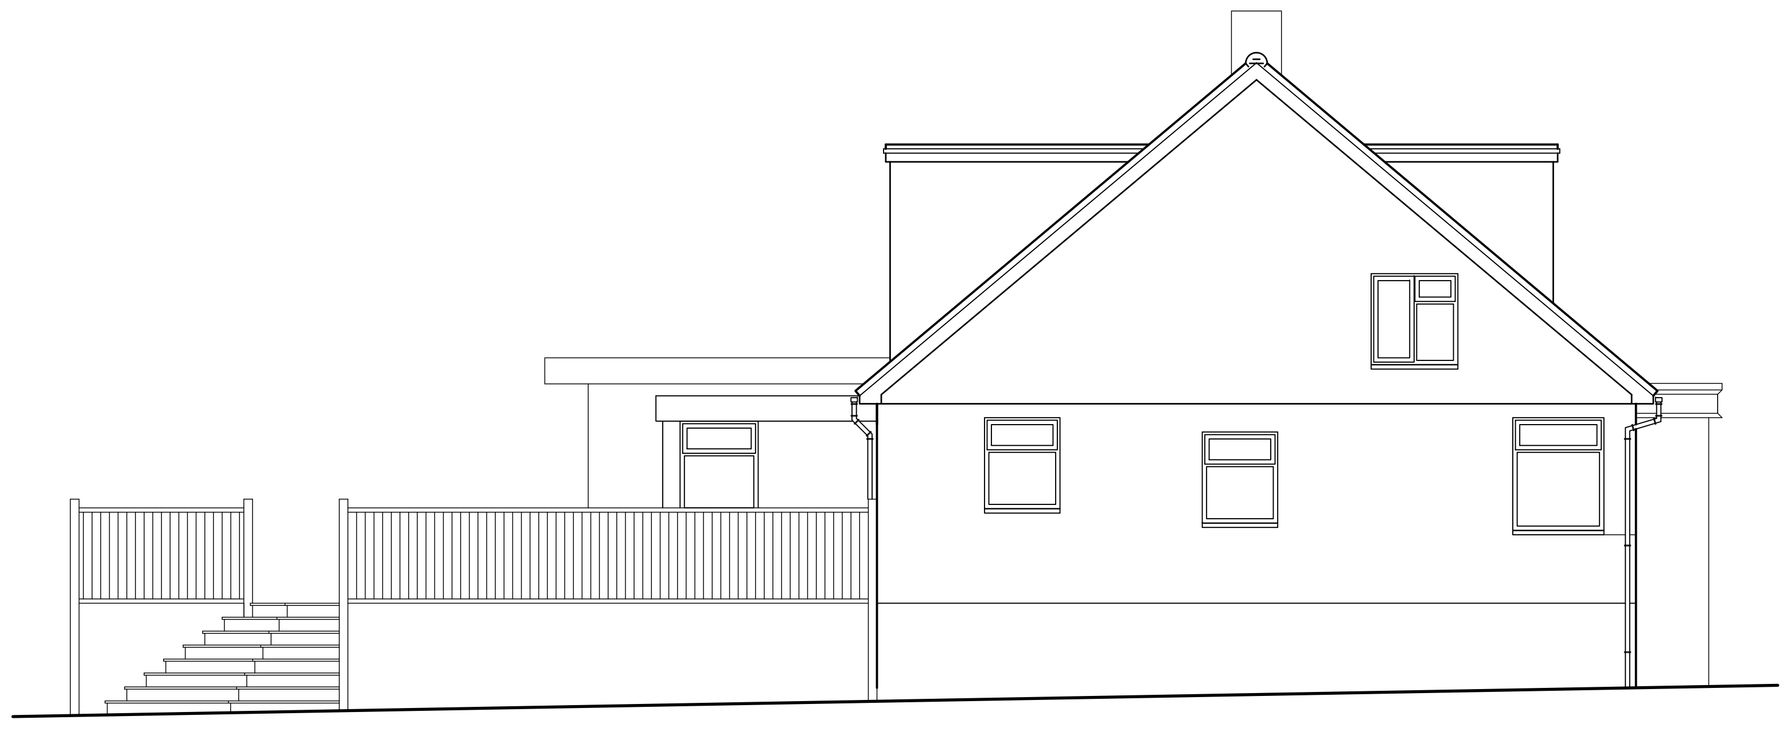


East Elevation




South Elevation



West Elevation

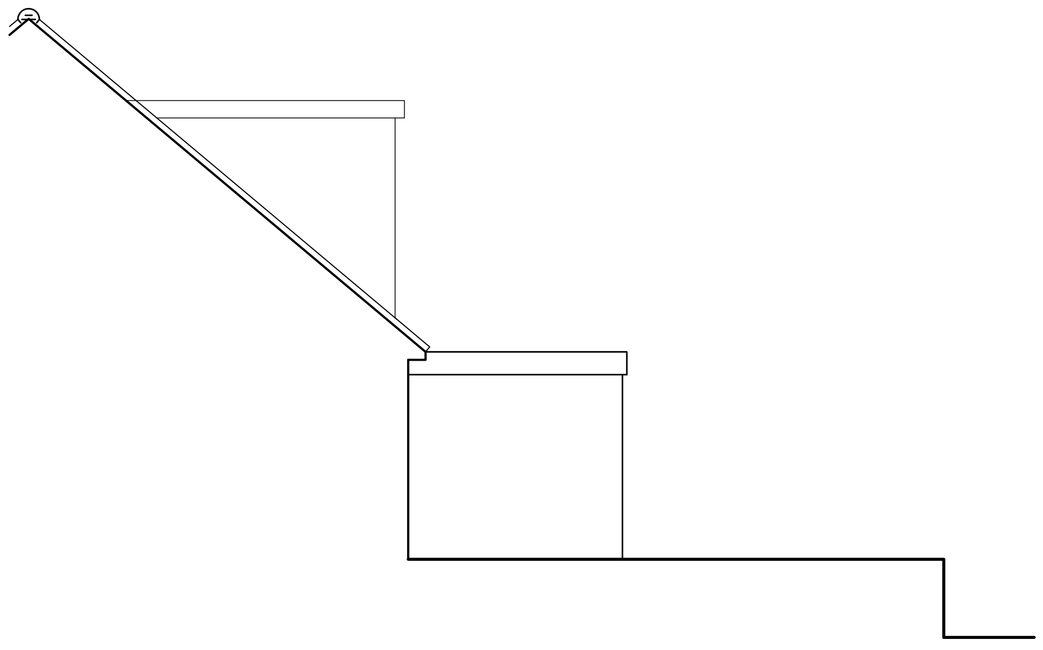

North Elevation

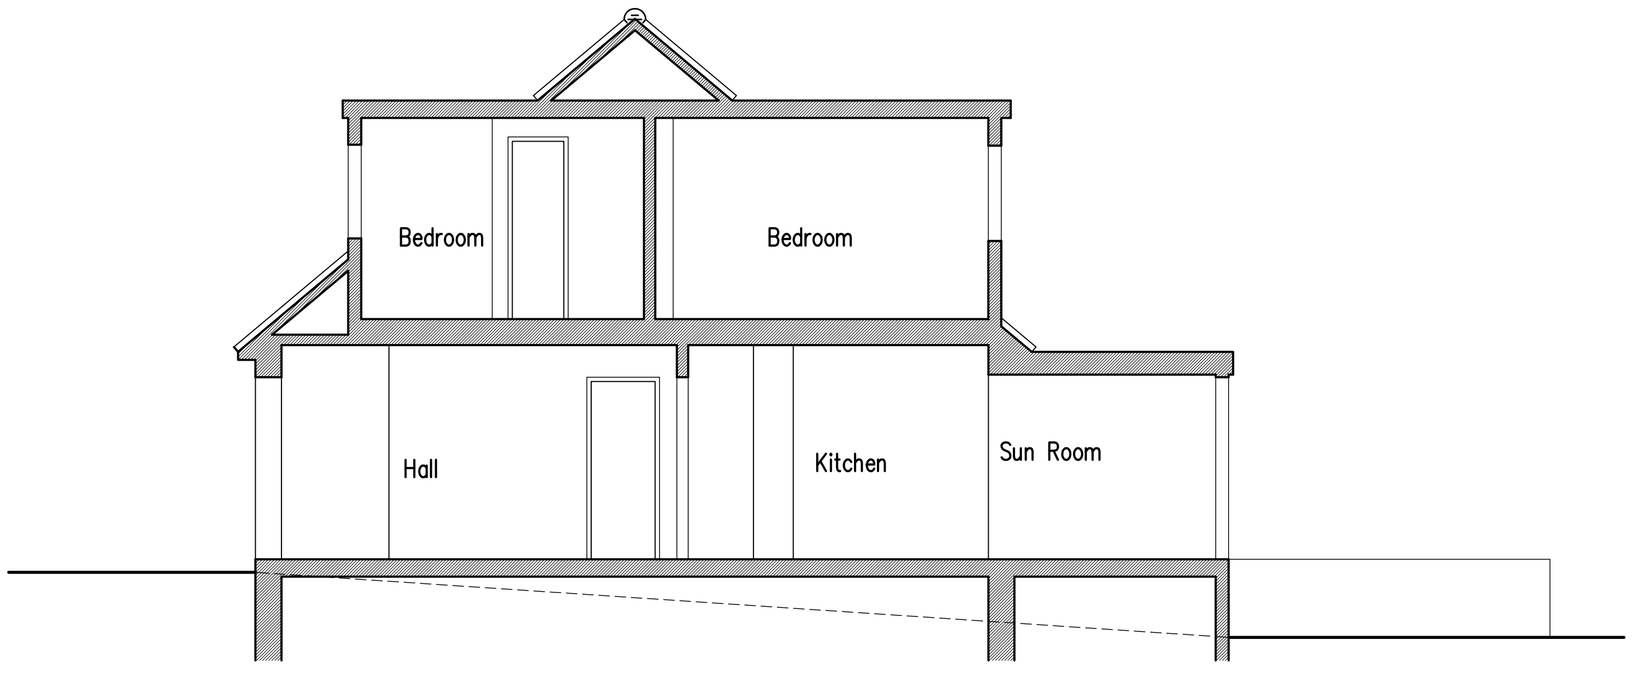

Section A-A

Proposed Extension at: 7 Garden Close, Shoreham-By-Sea, West Sussex BN43 6BR

rja Planning & Building Consultants Ltd.
1st Floor
10 High Street
Shoreham-By-Sea
West Sussex BN43 5DA
t: 01273 467297 mob: 07971 375739
e: rex@rjapbc.co.uk web: www.rjapbc.co.uk

Chartered Institute of Architectural Technologists

PROJECT: 7 Garden Close, Shoreham-By-Sea		
DRAWING TITLE: Existing Elevations & Section		
CLIENT: Mr & Mrs A. Holding	DWG NO: 20804-02	REVISION:
SCALE: 1:50 @ A1	DATE: 24.09.20	DRAWN: rex