
REVISED AS REQUESTED WITH NORTH/EAST/WEST/SOUTH FACES SHOWN

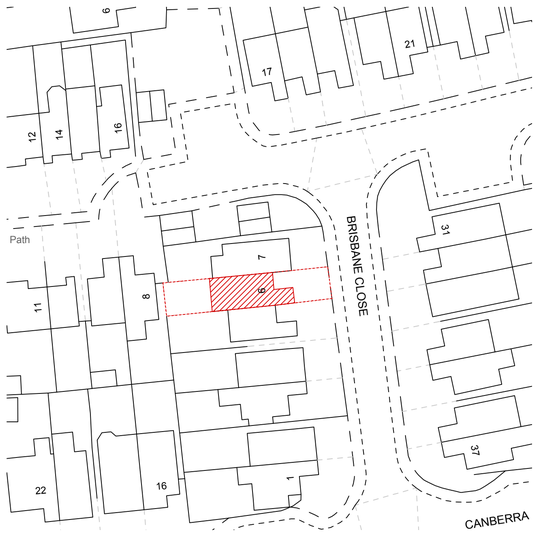


01 LOCATION PLAN
SCALE: 1:1250



01 BLOCK PLAN
SCALE: 1:500


WEST

EXISTING

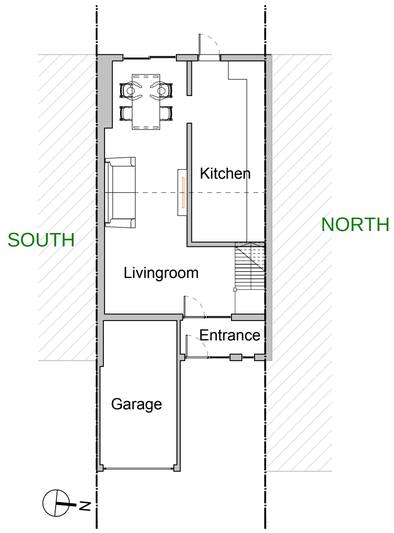

01 EXISTING PLAN
SCALE: 1:100


EAST

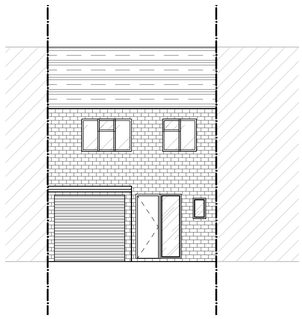

01 EXISTING ELEVATION
SCALE: 1:100


WEST

PROPOSED

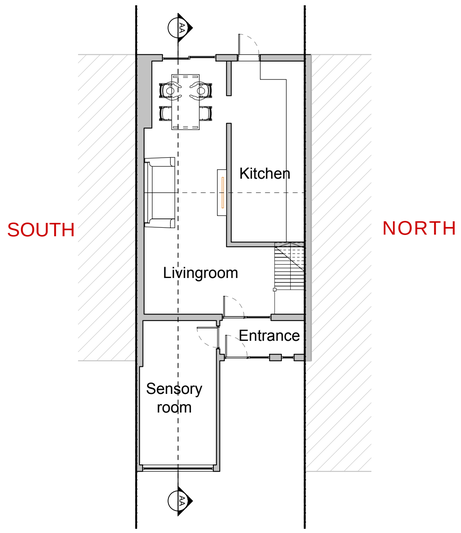


01 PROPOSED PLAN
SCALE: 1:100

EAST

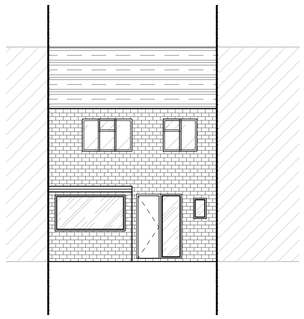

01 PROPOSED ELEVATION
SCALE: 1:100

PROPOSED

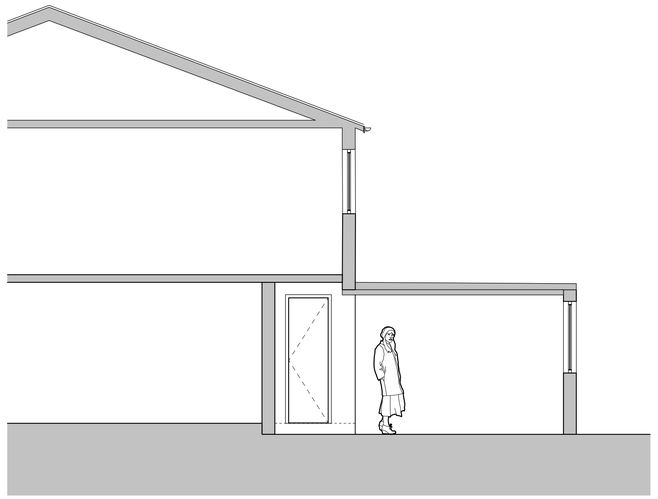


01 PROPOSED GA SECTION A - A
SCALE: 1:50

1:50
1m 0 1m 2m 3m 4m 5m

NOTE: DESIGN INTENT ONLY. NOT TO BE USED AS CONSTRUCTION DRAWINGS. ALL DIMENSIONS TO BE CHECKED ON SITE PRIOR TO CONSTRUCTION.

Garage Conversiont To:
6 Brisbane Close
Worthing
West Sussex
BN13 3HJ

PLANNING DRAWINGS

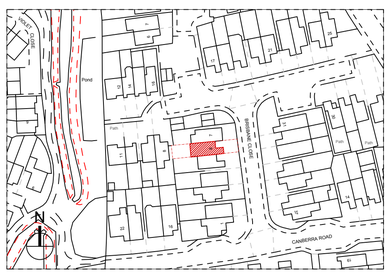

PRELIMINARY ISSUE

REVISIONS

DATE (DD / MM / YY)	REVISION	DESCRIPTION / COMMENT
--	--	--
--	--	--
VERSION 1 01/11/24

01
GARAGE CONVERSION

GENERAL ARRANGEMENT PLAN
00 FLOOR

SCALE	PAGE	CHECKED BY	DRAWN BY	DATE
1:100@A1	01 OF 01	JAL	JAL	23/06/23

DRAWING NUMBER: 002_WO_GA_00

REV /