21 Atlantic Court jhv block

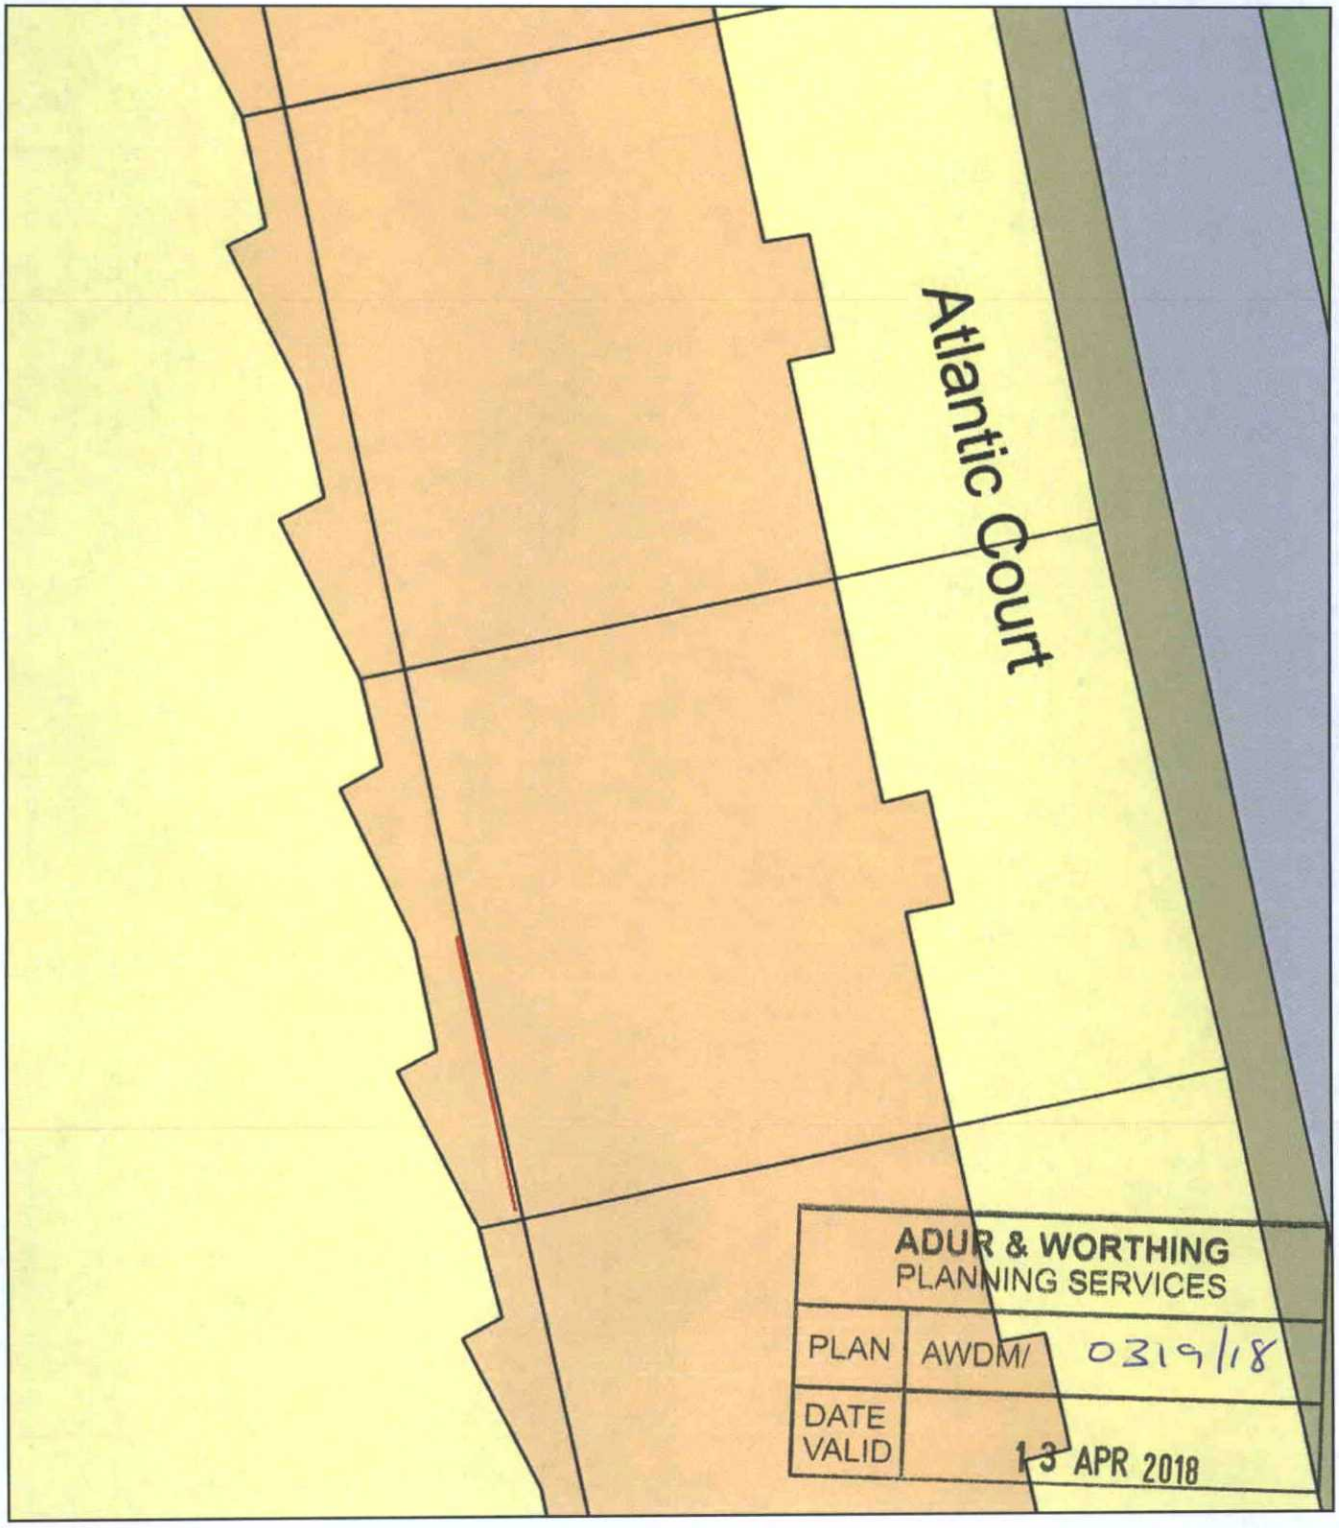

0 10
Metres

N

ReQuestaPlan

Plan Produced for: Jan Hayward

Date Produced: 14 Mar 2018

Plan Reference Number: TQRQM18073154659011

Scale: 1:200 @ A4

© Crown copyright, All rights reserved. 2017 Licence number 0100042766