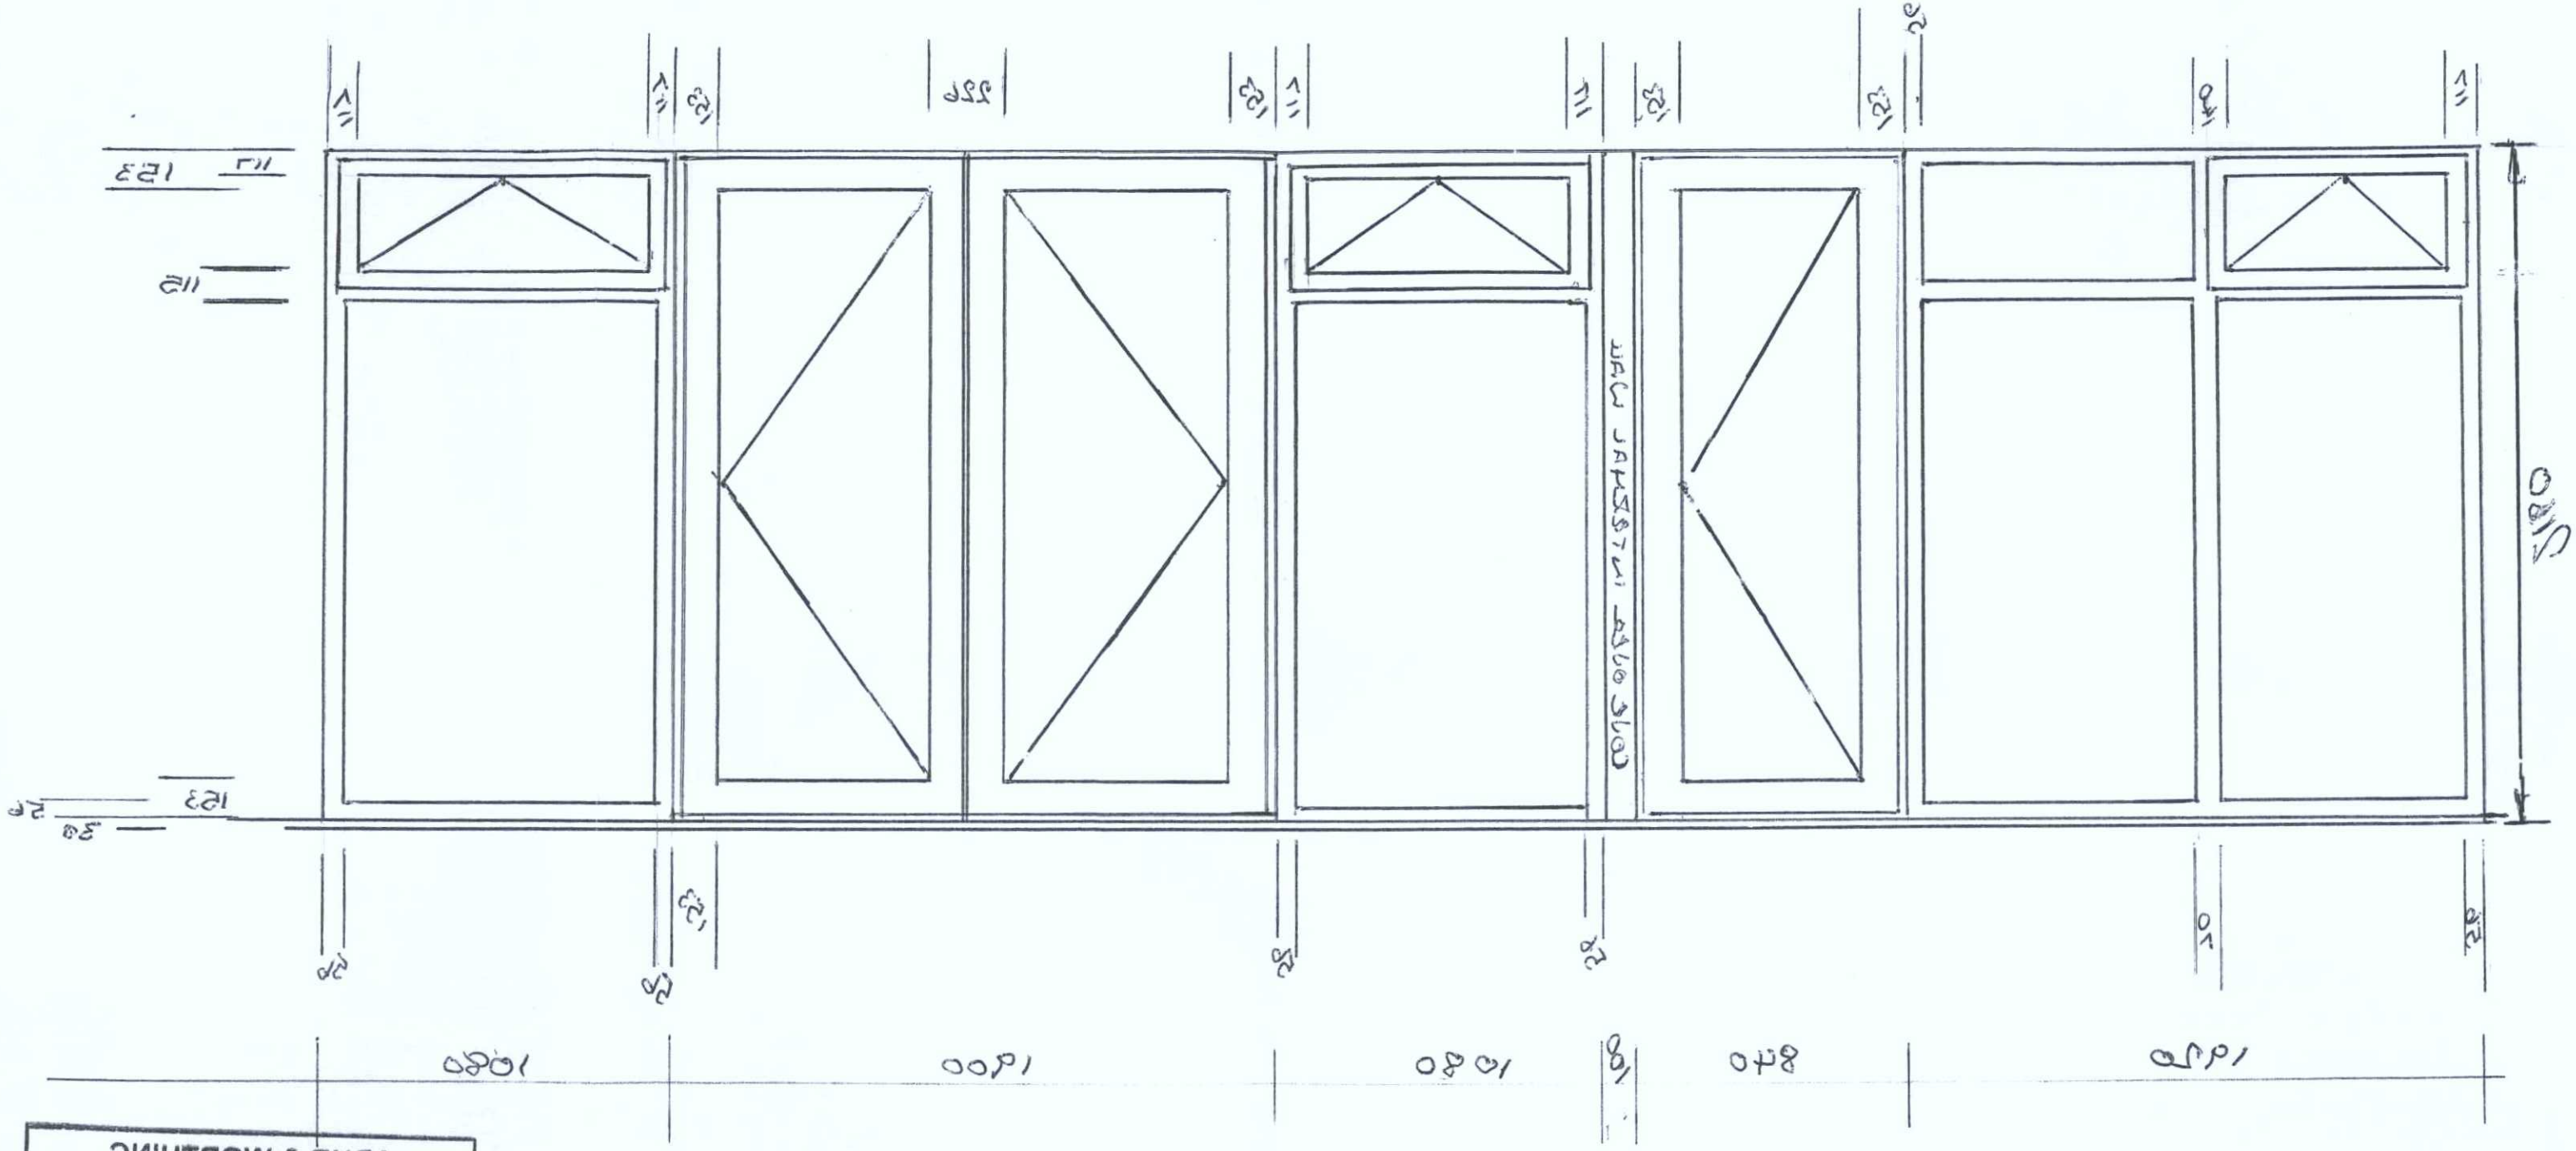

ADUR & WORTHING PLANNING SERVICES	
PLAN	AWDM/ 0319/18
DATE VALID	13 APR 2018

PROPOSED REPLACEMENT WINDOWS
AND DOORS
21 ATLANTIC COURT SCALE 1:20