


DO NOT SCALE FROM THIS DRAWING

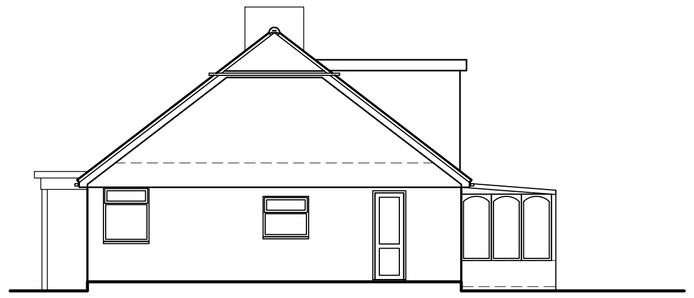

North Elevation

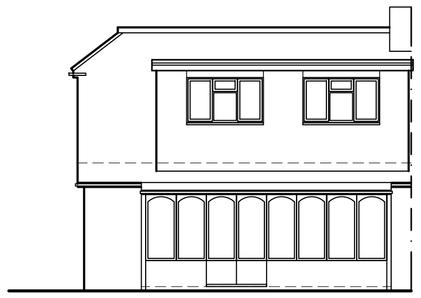


West Elevation

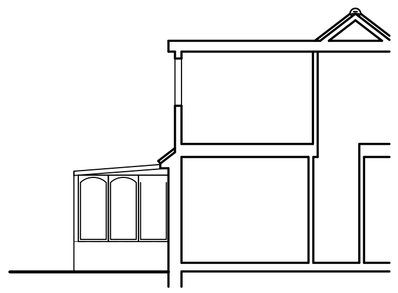


South Elevation




Location Plan

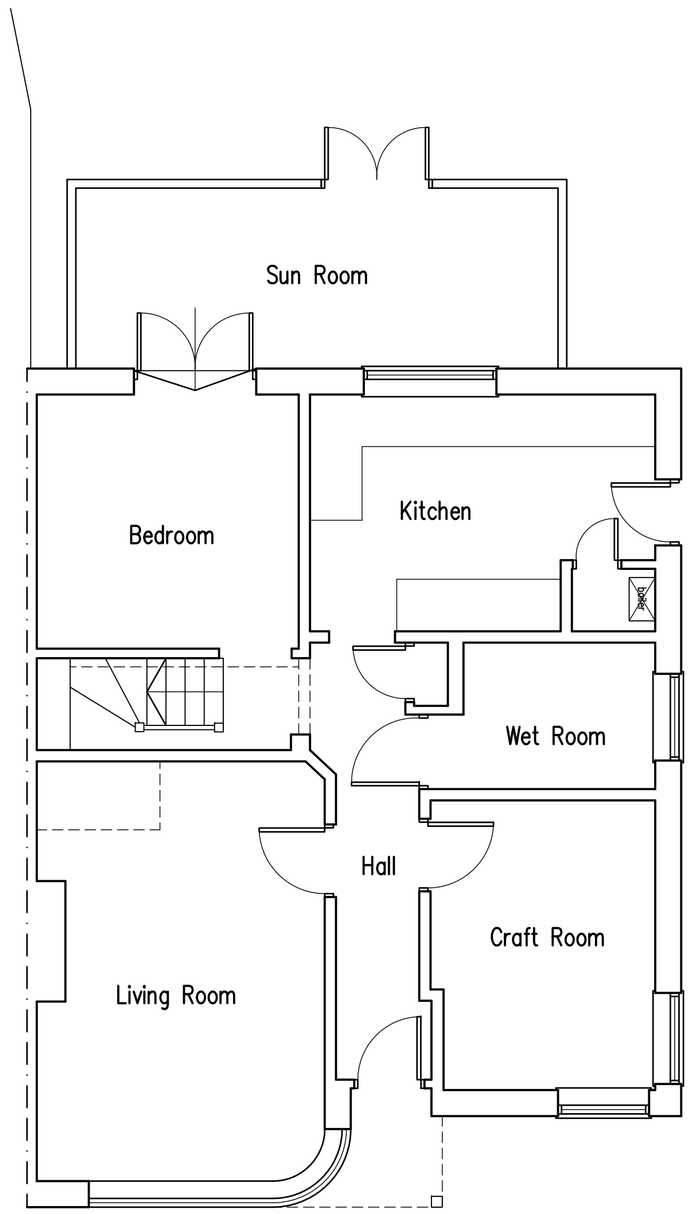


Ground Floor Plan

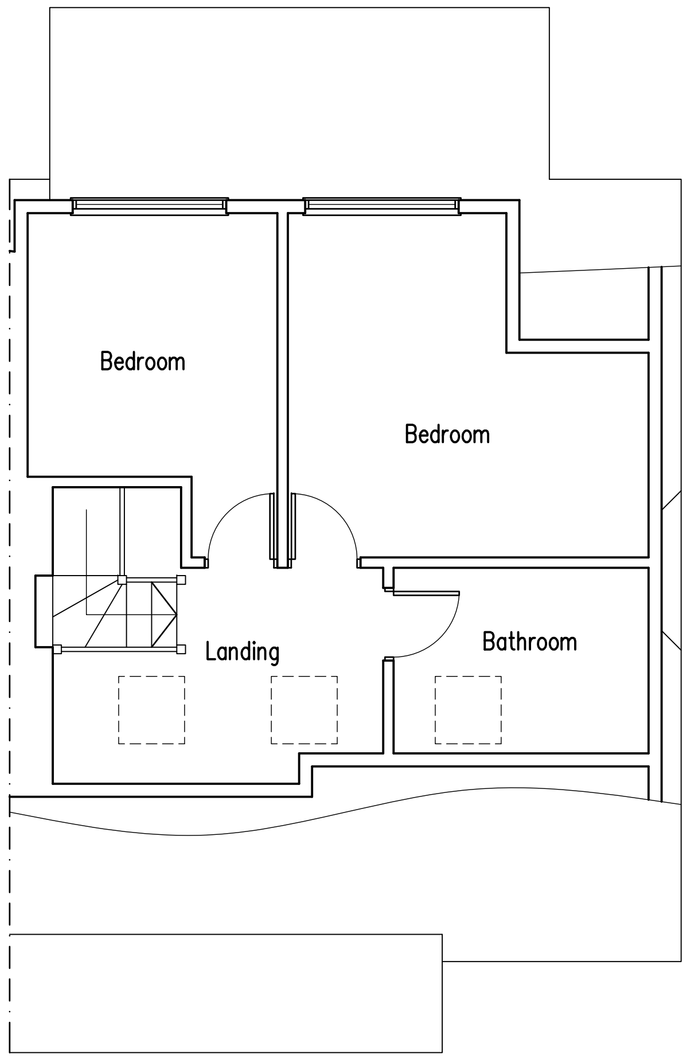

First Floor Plan

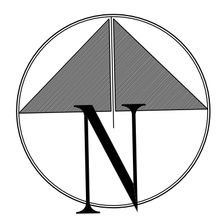

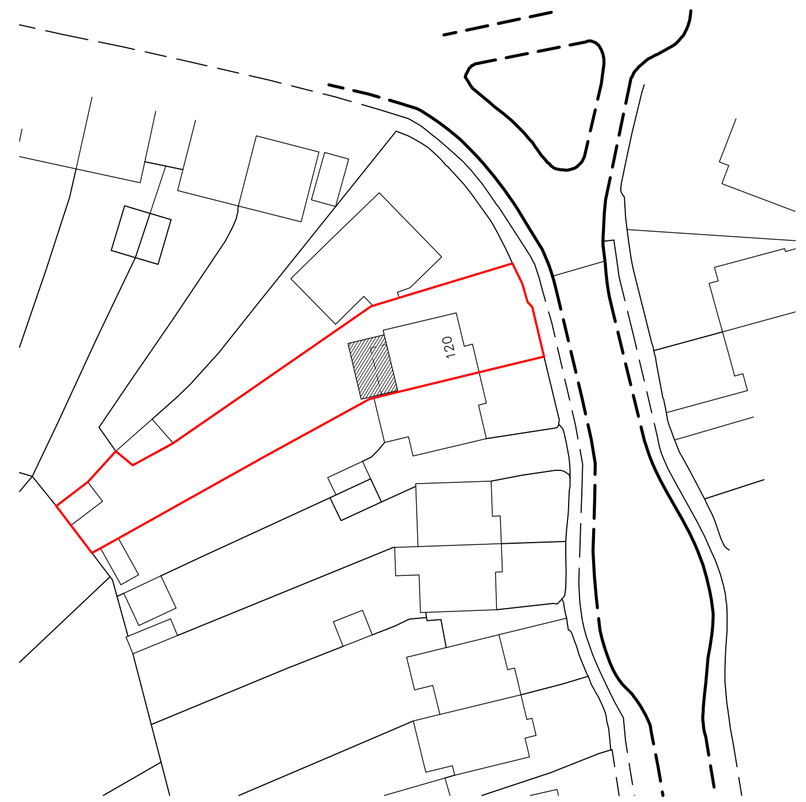

Block Plan

1m 2m 3m 4m 5m 6m 7m 8m 9m 10m
1:50 Scale Bar

Proposed Single Storey Rear Extension at: 120 Greenways Crescent, Shoreham-By-Sea, West Sussex

rja Planning & Building Consultants Ltd.
1st Floor
10 High Street
Shoreham-By-Sea
West Sussex BN43 5DA
t: 01273 467297 mob: 07971 375739
e: rex@rjapbc.co.uk web: www.rjapbc.co.uk

Chartered Institute of Architectural Technologists

PROJECT: 120 Greenways Crescent, Shoreham-By-Sea
DRAWING TITLE: Existing Floor Plans & Elevations
CLIENT: Mr & Mrs J. McGill
DWG NO: 21838-01
REVISION:
SCALE: 1:50, 1:100 @ A1
DATE: 07.05.21
DRAWN: rex