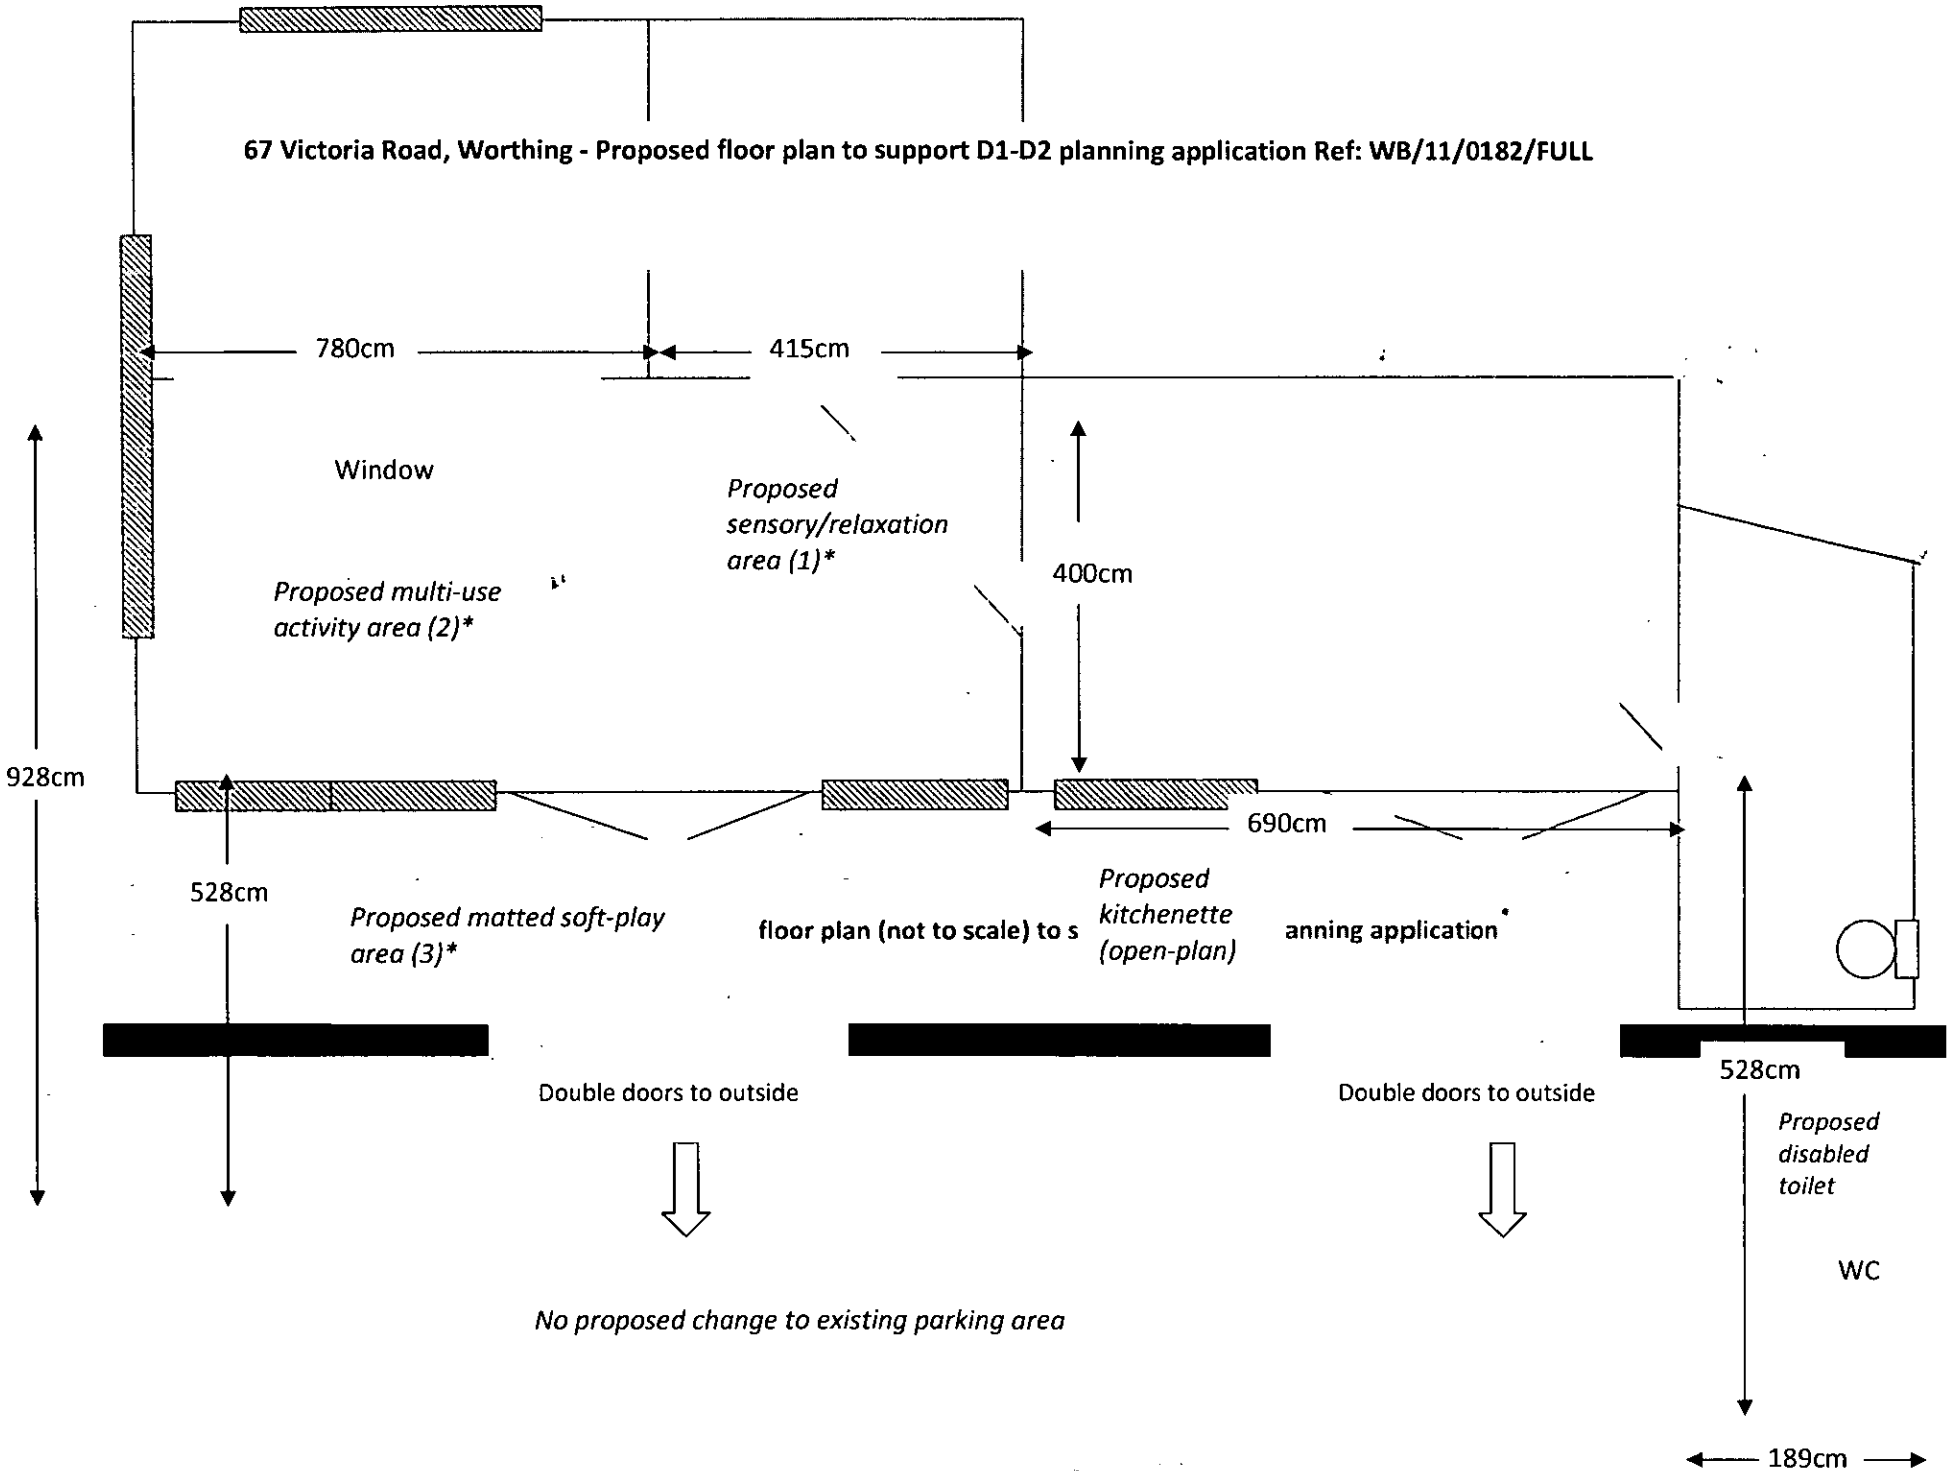

67 Victoria Road, Worthing - Proposed floor plan to support D1-D2 planning application Ref: WB/11/0182/FULL
780cm
415cm
Window
Proposed sensory/relaxation area (1)*
400cm
Proposed multi-use activity area (2)*
928cm
528cm
690cm
Proposed matted soft-play area (3)*
floor plan (not to scale) to s
anning application
Proposed kitchenette (open-plan)
528cm
Double doors to outside
Double doors to outside
Proposed disabled toilet
WC
No proposed change to existing parking area
189cm