
T.P. OFFICE COPY

BOROUGH OF WORTHING
DEPOSITED
TP REF NO
WB / 11 / 0176 / FULL

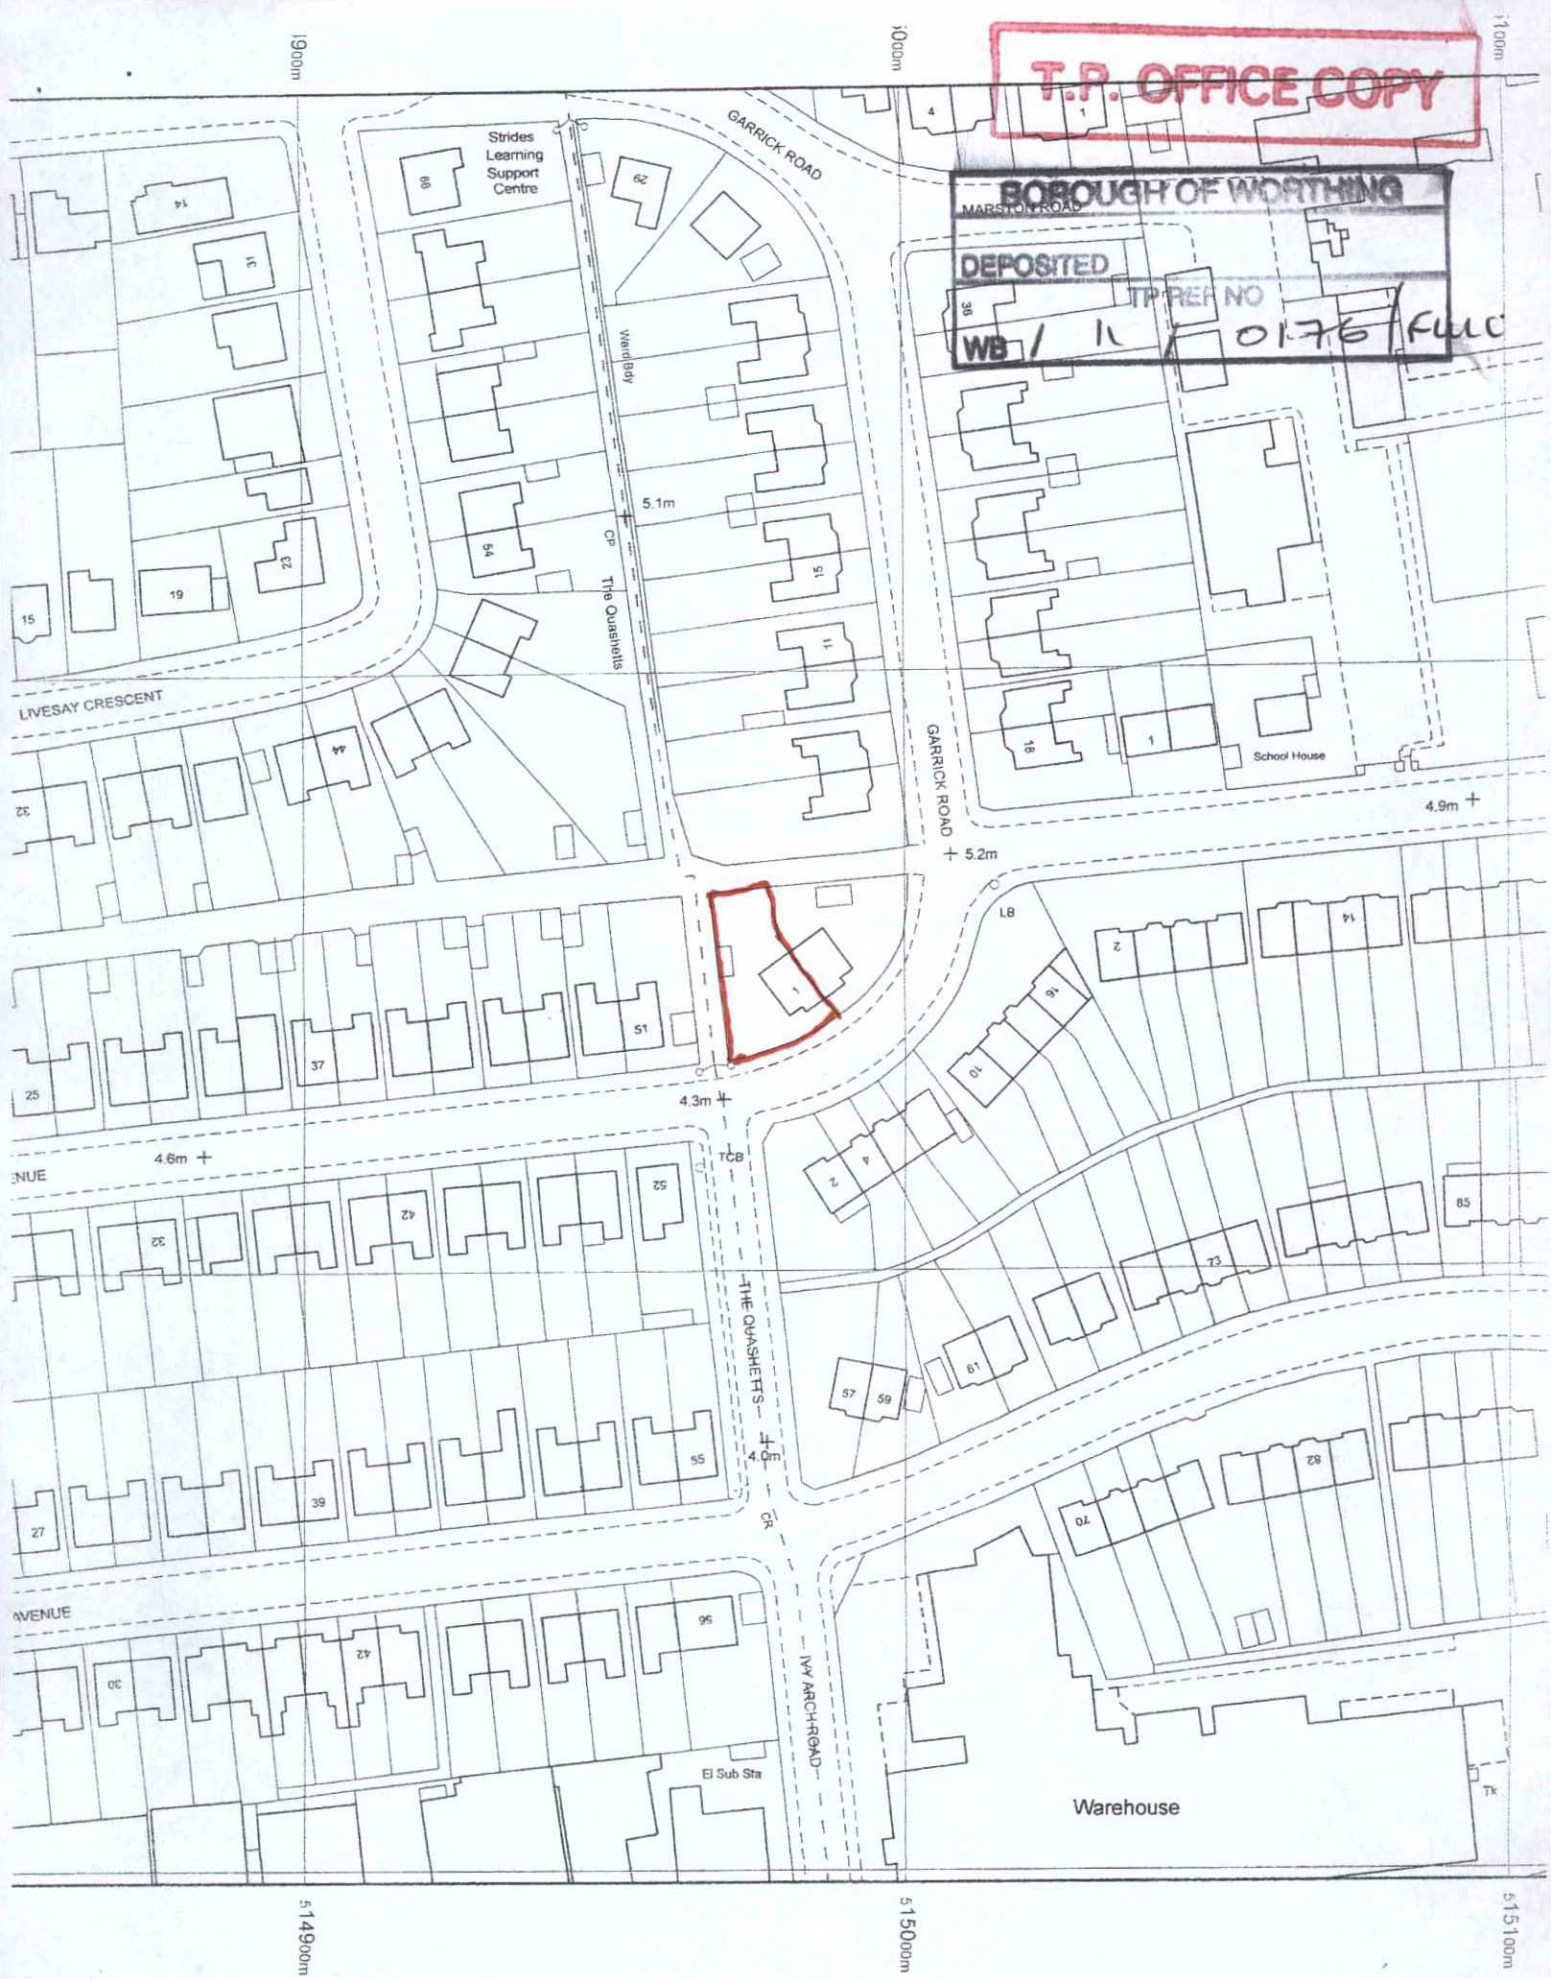

1 Garrick Road, Worthing
Site Plan (1:1250)

he Ordnance Survey National
ncorporating surveyed revision
wn Copyright 2011.

rt is prohibited without the