T.P. OFFICE COPY
WB / 11 / 0176/aw

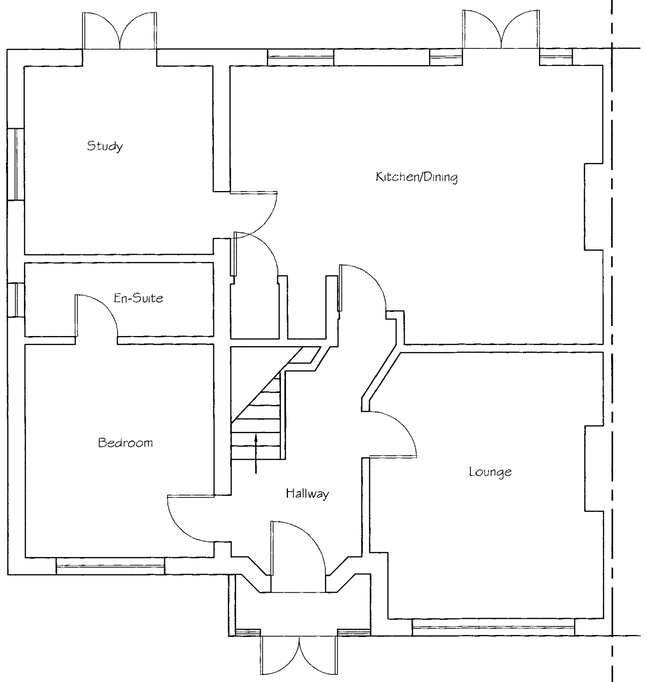

Existing Ground Floor Plan

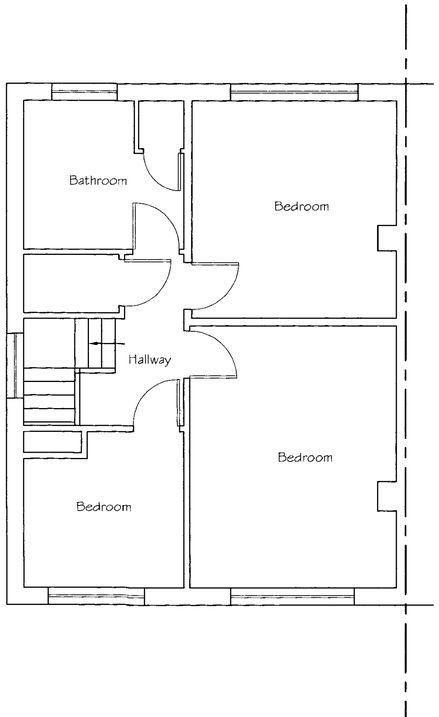

Existing First Floor Plan

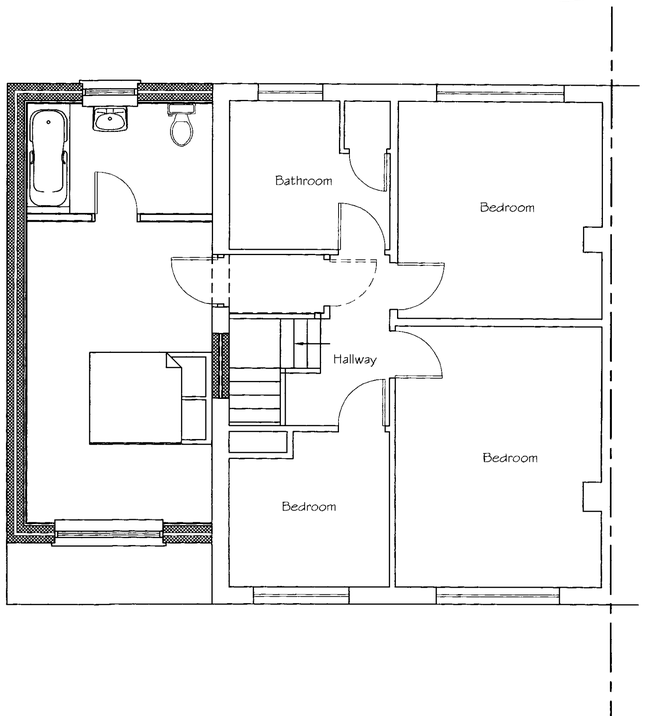

Proposed First Floor Plan



Existing Rear Elevation

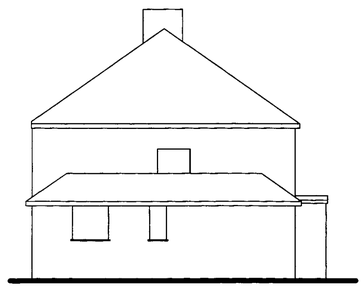

Existing Side Elevation

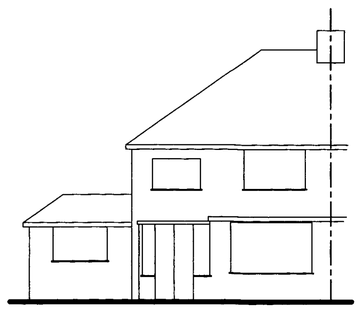

Existing Front Elevation

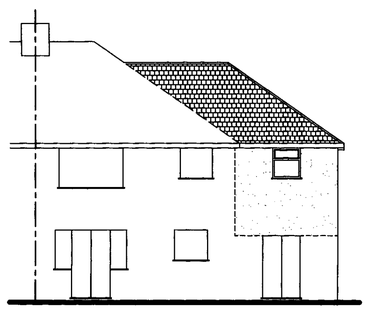

Proposed Rear Elevation

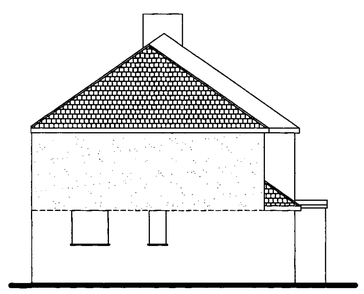

Proposed Side Elevation

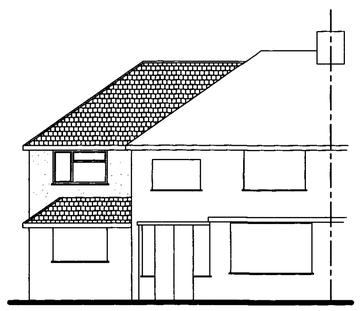

Existing Front Elevation

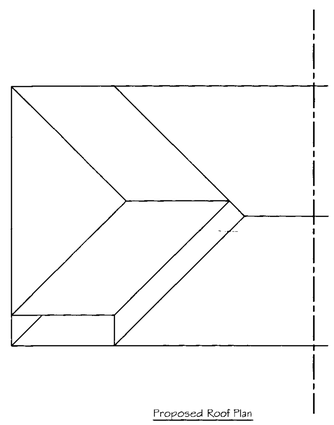

Proposed Roof Plan

Tony Rogers
Building Consultant
Address: 40 Dawn Crescent, Upper Beeding, West Sussex, BN44 3WH
Telephone: 01903 815225

Rev.	Date:	Revision Description:

Client: Mr & Mrs S Hoare

Address: 1 Garrick Road
Worthing
West Sussex
BN14 8BE

Project: Proposed First Flooe Extension

Scale: 1:50 1:100

Date: February 2011

Drawing No: 11/643/01

Drawn By: AWR

Revision: