


+EV - EAST FACING ELEVATION NMA

1 : 100

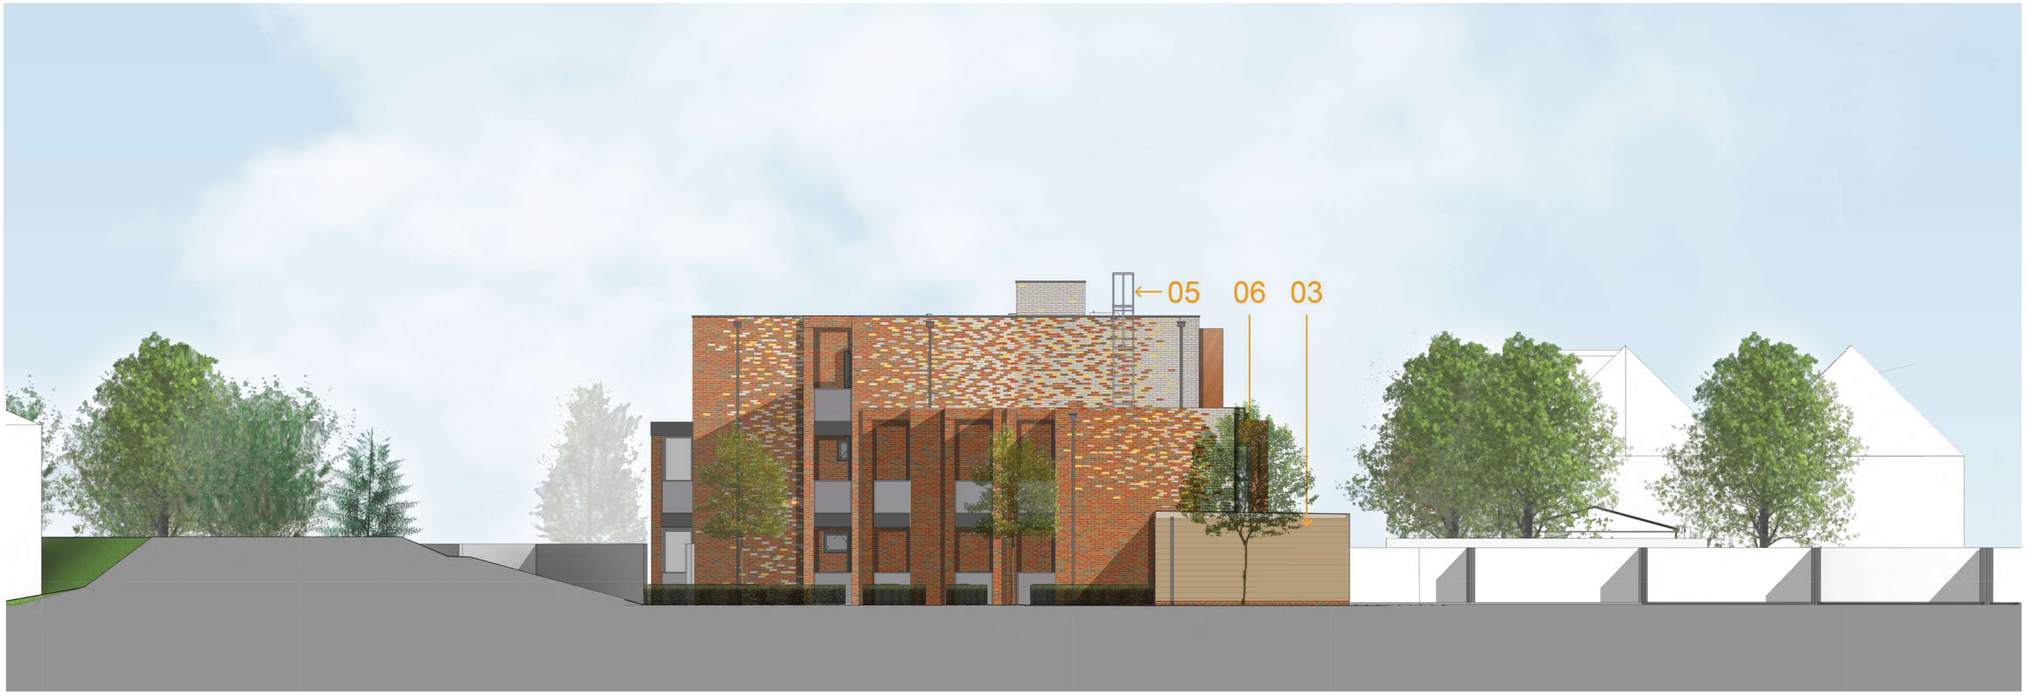

+EV - WEST FACING ELEVATION

1 : 100

NOTES :

Copyright of this drawing and contents remain with Liam Russell Architects.
Do not scale from drawing.
The contractor and all sub-contractors have to verify dimensions on site prior to the commencement of any works.
Any discrepancies are to be reported to the Architect / Supervising Officer immediately. If in doubt - seek clarification.

All work must comply with the current Building Regulations. No materials are to be used or method of workmanship employed unless conformity with the current Codes of the Practice & British Standards is ensured.

03



01. Obscure glazing up to 1700mm with additional transoms to windows

02. White Brick

03. Horizontal timber clad structure to bike and bin store

04. Planting to North elevation

05. External metal ladder for access to roofs

06. Truncated east and west facing windows, clear glazing

PLANNING

Revision Schedule			
Rev	Date	Issued by	Rev Info

Scale @A1	Issuing Office:	Project Number:
1 : 100	LRA	1624

PROJECT

Cecil Norris House

TITLE

NON MATERIAL AMENDMENT

DRAWING NUMBER

1624-PA-031A