DO NOT SCALE FROM THIS DRAWING

1m 2m 3m 4m 5m 6m 7m 8m 9m 10m

1:50 Scale Bar

ADUR & WORTHING SERVICE
AWDM/0514/13
DATE VALID 31 [illegible] 2013

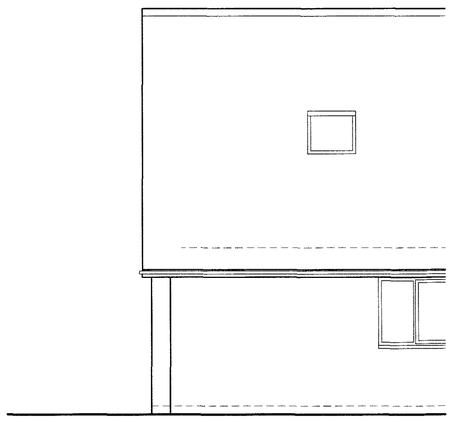

East Elevation

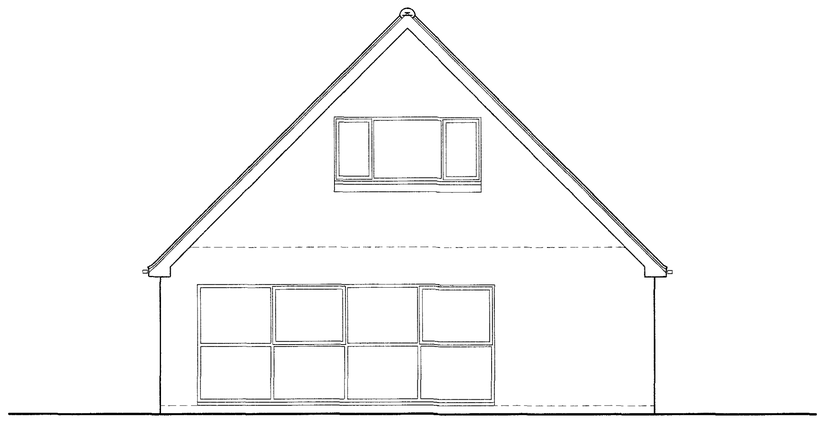

South Elevation

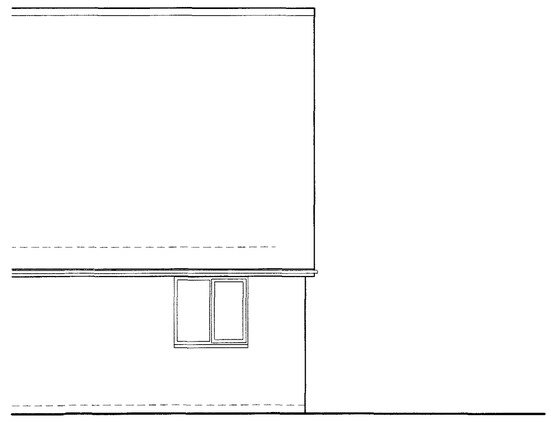

West Elevation

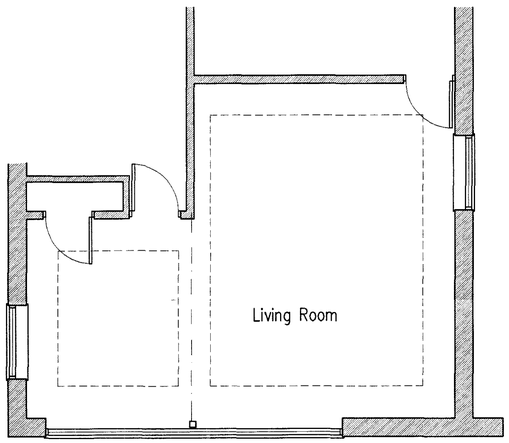

Part Ground Floor Plan

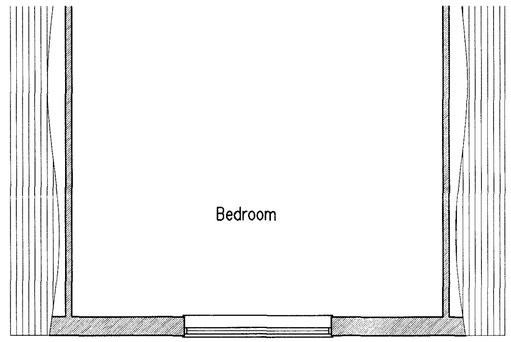

Part First Floor Plan

Proposed Balcony At: 37 Woodards View, Shoreham-By-Sea, West Sussex

rja Planning & Building Consultants Ltd.
16 Greenacres
Shoreham-By-Sea
West Sussex
BN43 5WY
t/f: 01273 457297 mob: 07971 375739
e: rex@rjapbc.co.uk web: www.rjapbc.co.uk

Chartered Institute of Architectural Technologists

PROJECT: 37 Woodards View, Shoreham-By-Sea, West Sussex

DRAWING TITLE: Existing Floor Plans & Elevations

CLIENT: Mr & Mrs D. Pearch

DWG NO: 13446-01

REVISION:

SCALE: 1:50 @ A1

DATE: 17.07.13

DRAWN: rex