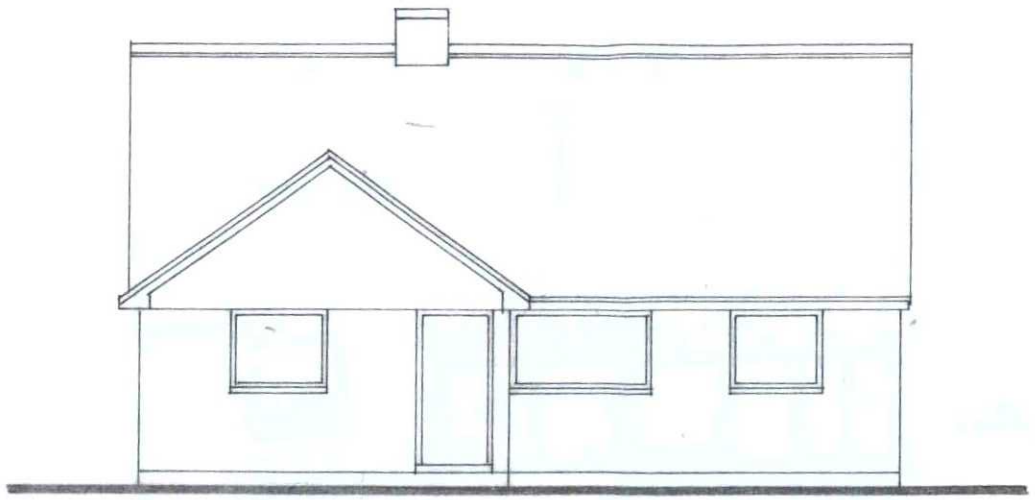

EXISTING NORTH ELEVATION 1:100

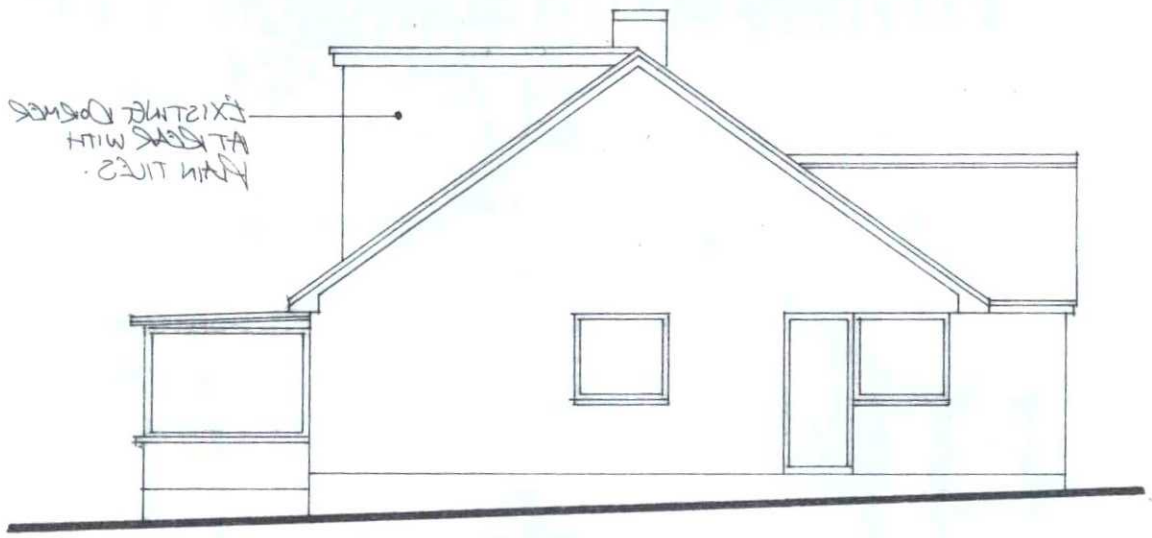

EXISTING WEST ELEVATION 1:100

1:100 Scale Bar
1m 2m 3m 4m 5m 6m

1:50 Scale Bar
1m 2m 3m

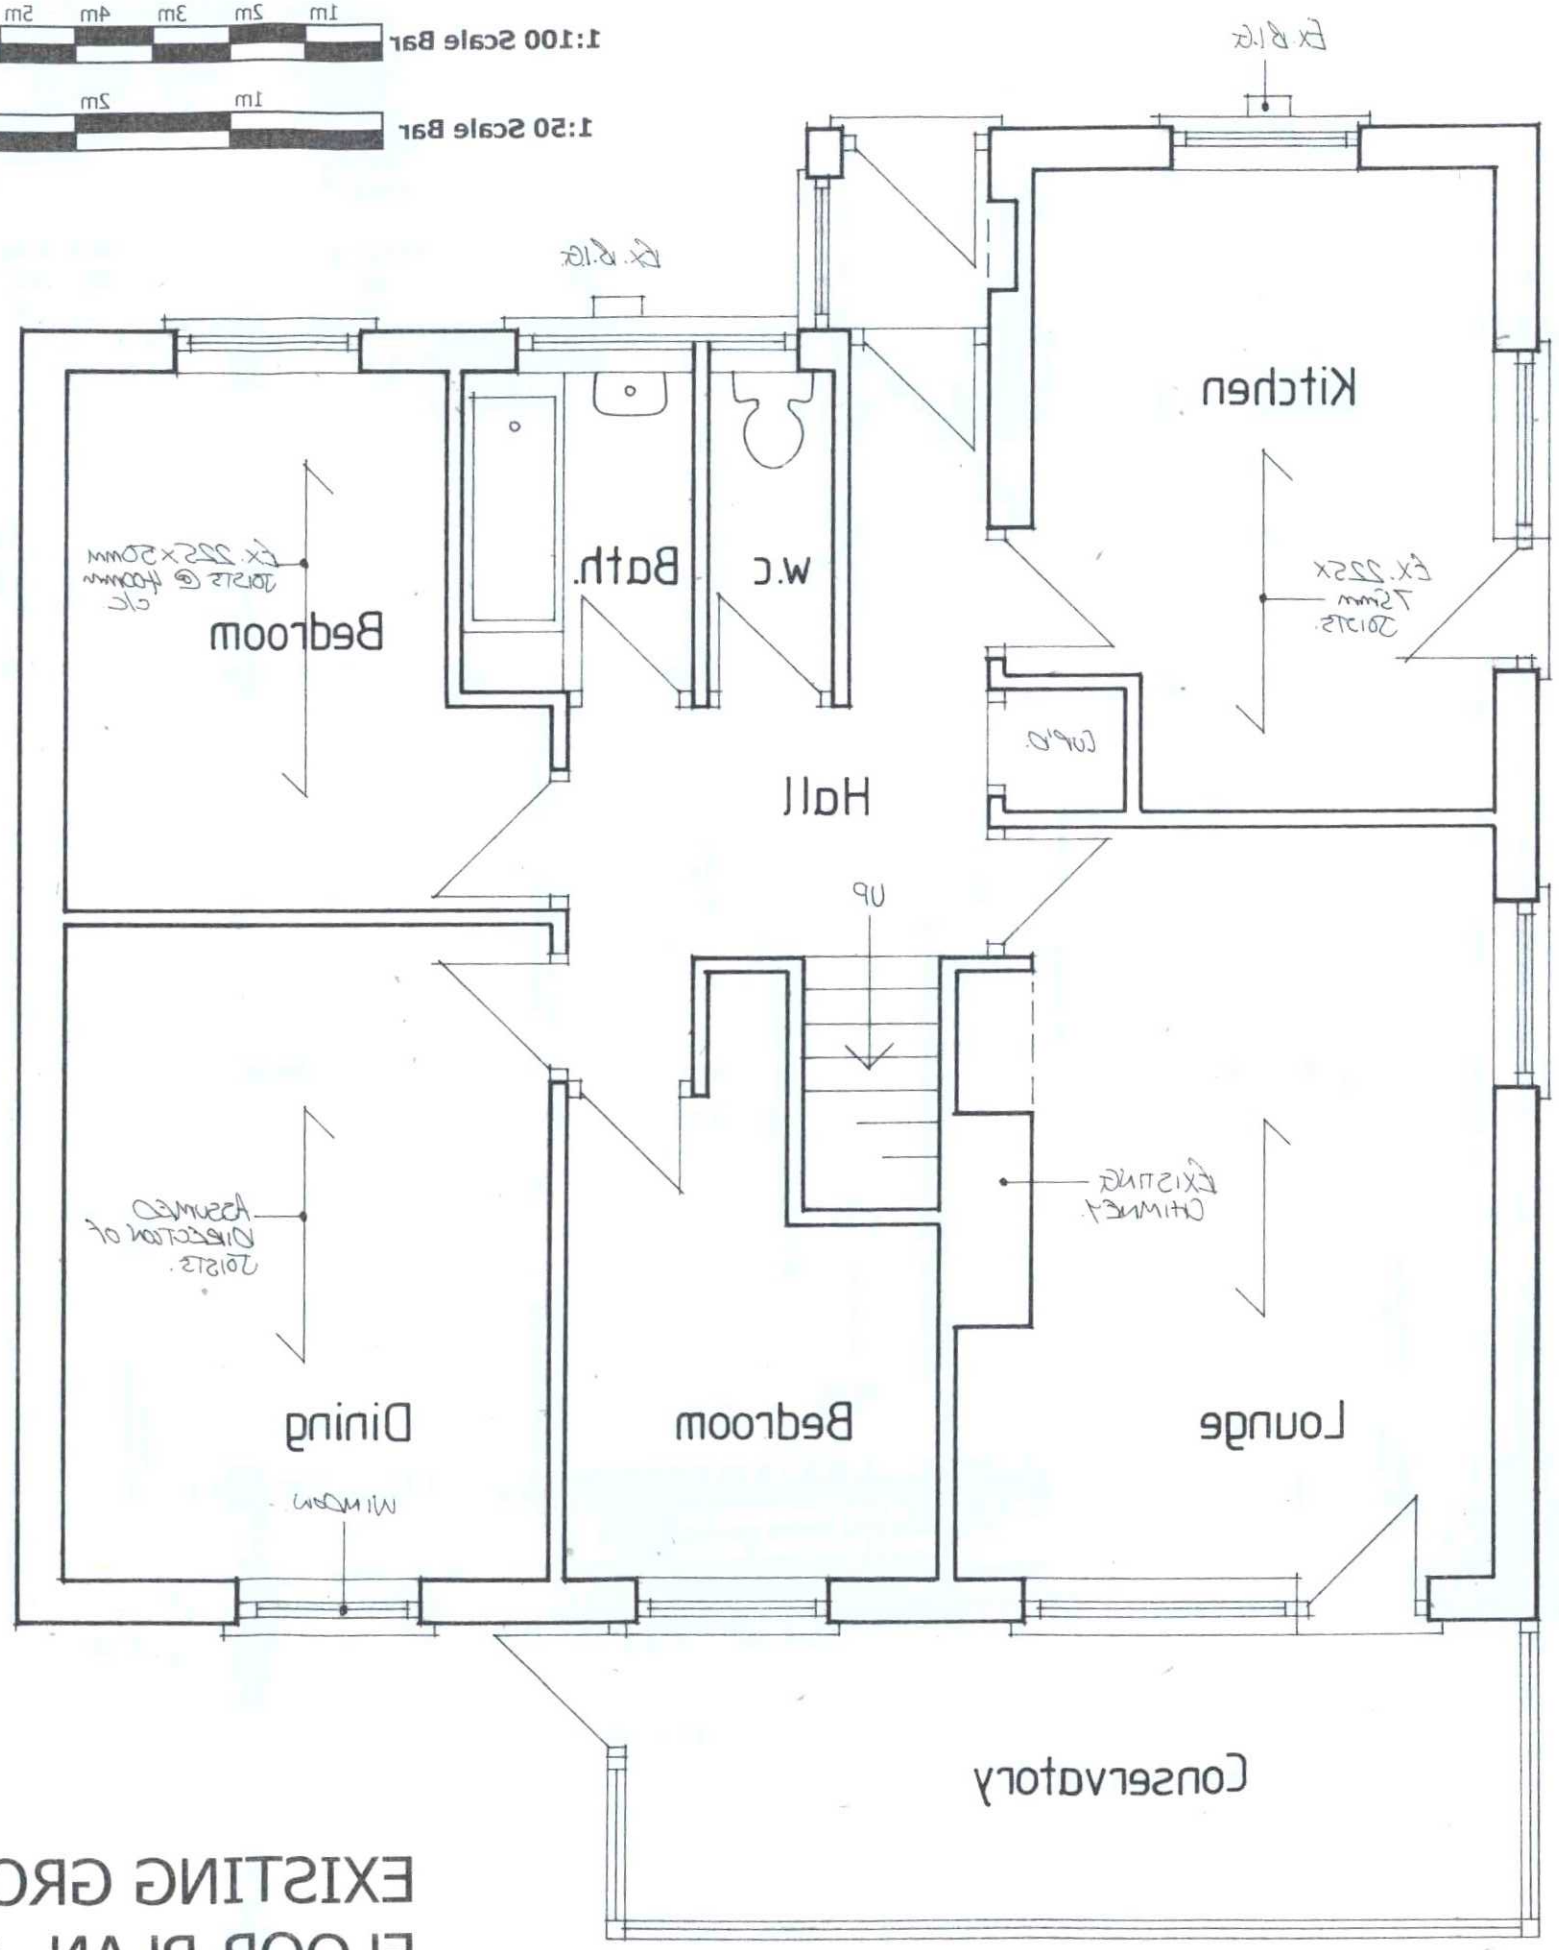

EXISTING GROUND
FLOOR PLAN 1:50

ADUR & WORTHING PLANNING SERVICES	
PLAN	AWDM/1100/16
DATE VALID	27 JUL 2016

attebury moore associates architectural & quantity surveying services Unit 1 Gosling Croft Business Park Long Furlong Clapham Worthing West Sussex BN13 3UT			
Address of works: 9 Downside Close, Shoreham			
Drawing title: Proposed front dormer, side / rear extensions and internal alterations			
Date: Mar. 2016	Scales: As shown	Paper size: A3	Dwg No: AD-167-01