Date: Mar. 2019	Scale: As shown	Paper size: A3	Dwg No: AD-191-05

Drawing title:	Proposed front dormer, side \ rear extensions and internal alterations
Address of work:	9 Dowside Close, Shoreham
attefprly moore associates architectural & drawing surveying services	Clapham Worthing West Sussex BN13 3JU Gosling Cloth Business Park Unit 1 Goring Road

1:20 Scale Bar

1m 2m 3m

1:100 Scale Bar

1m 2m 3m 4m 5m 6m

PROPOSED FIRST FLOOR PLAN 1:20

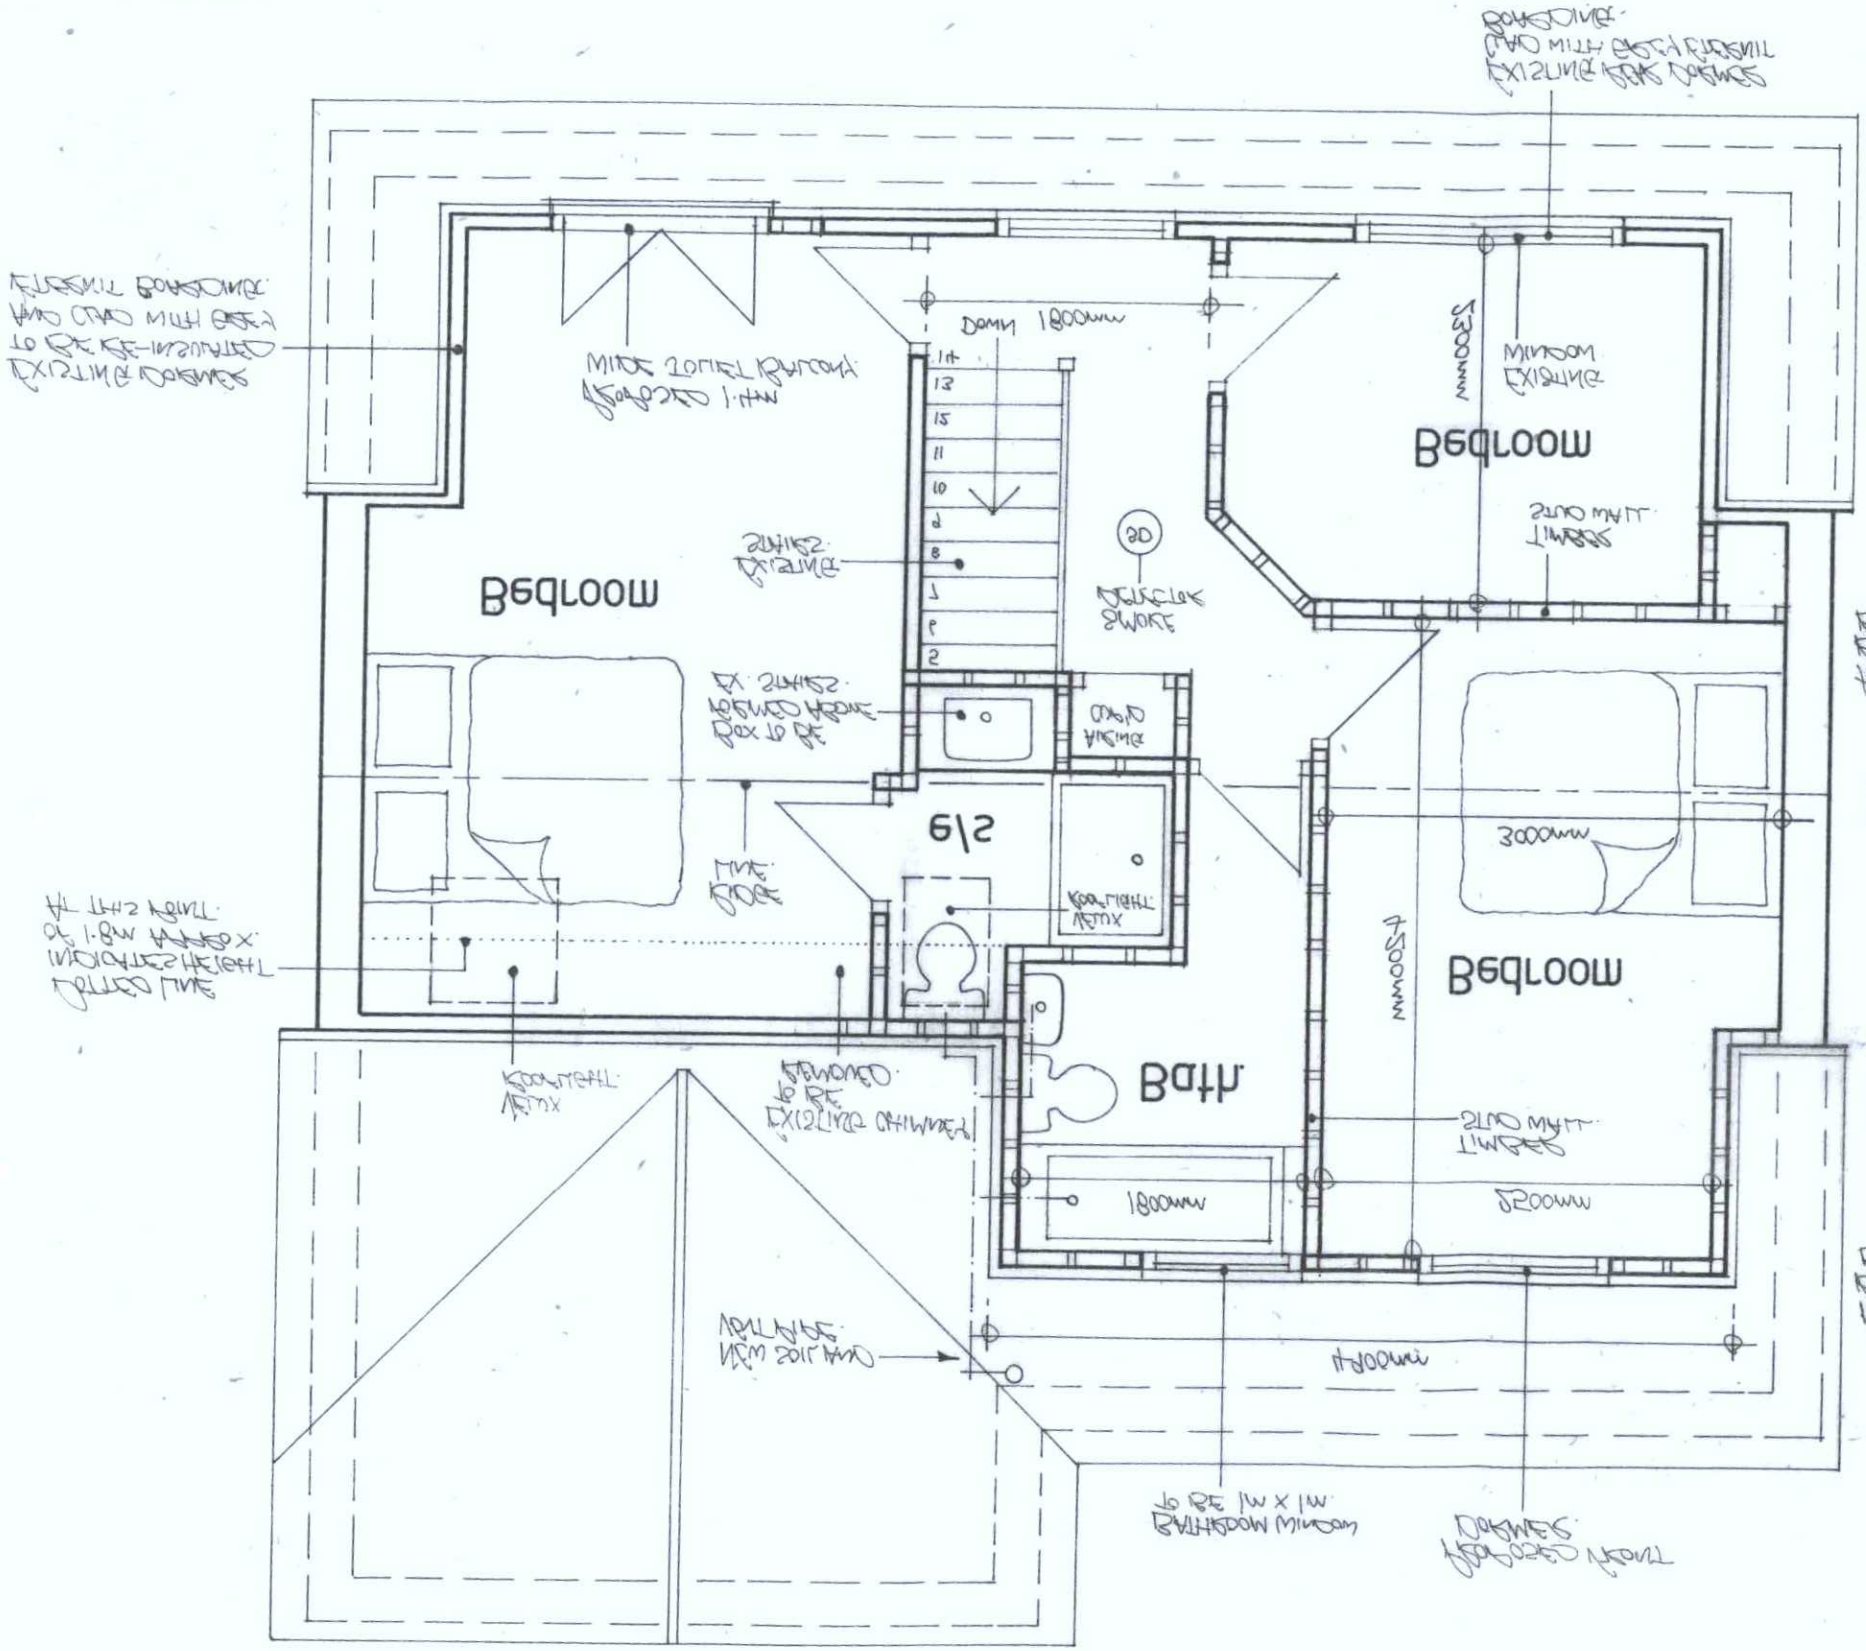
Bedroom
Bedroom
Bedroom
Bath
S/S
Existing Dormer
Existing Window
Existing Door
Existing Window
Existing Door
Existing Window
Existing Door