

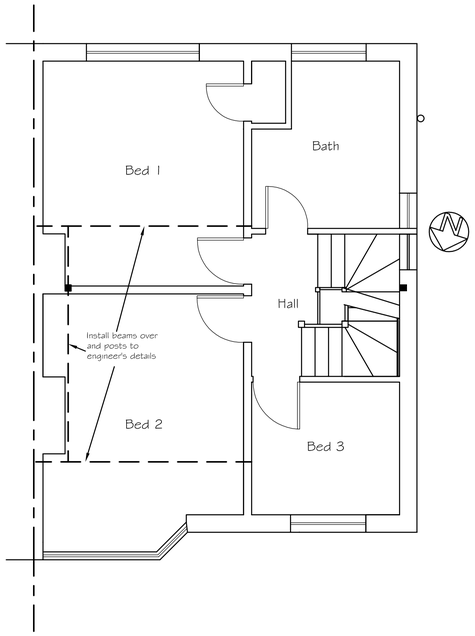



Proposed First Floor Plan

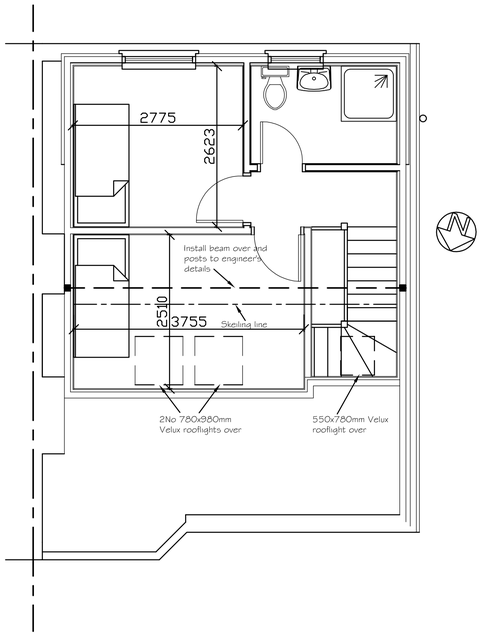

Proposed Second Floor Plan

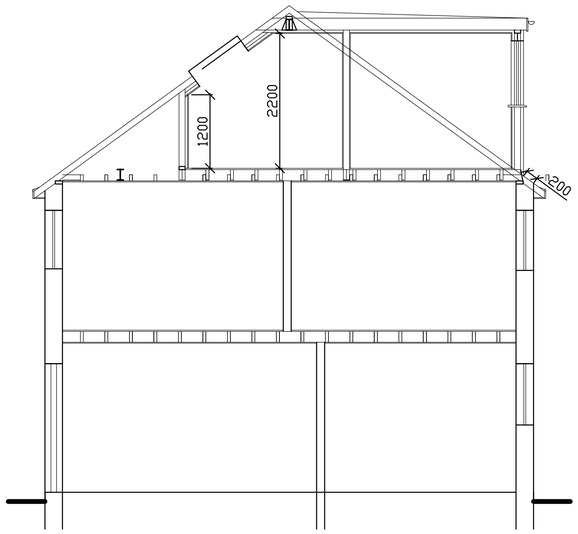


Proposed Cross Section

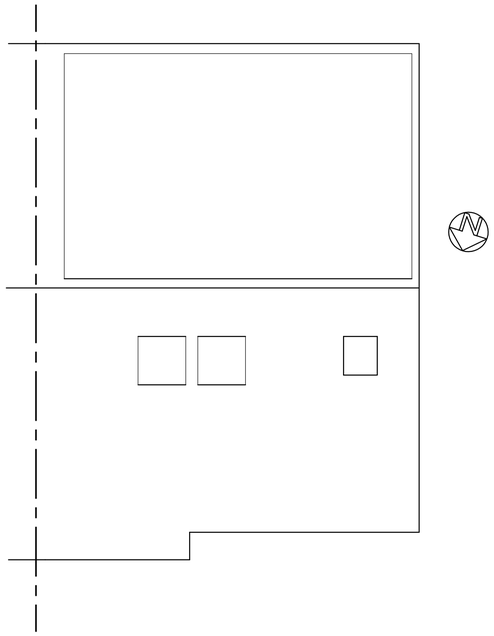


Proposed Roof Plan




SCALE 1:50

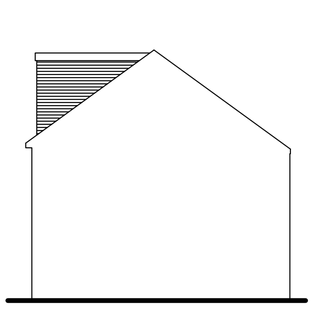


Proposed Side (East) Elevation

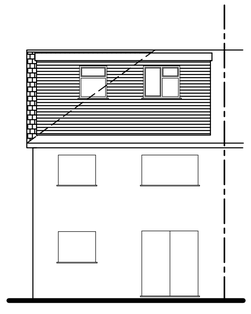

Proposed Rear (South) Elevation

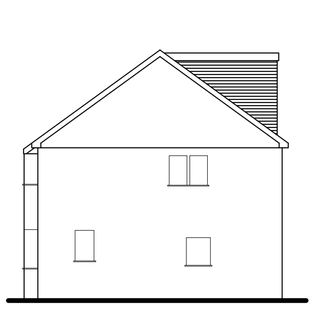

Proposed Side (West) Elevation

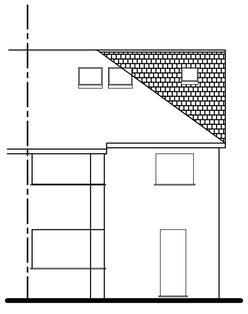

Proposed Front (North) Elevation



SCALE 1:100

Hip to gable = 8.175x3.047x4.188 / 6 =17.358m³

Dormer - 5.775x2.679x3.687 / 2 = 28.521m³

Total - 45.879m³

All materials to match existing

Tony Rogers
Building Consultants
Address: 40 Dawn Crescent, Upper Beeding
West Sussex, BN44 3WH
Telephone: 01903 815225 Fax: 01903 815225

Rev.	Date:	Revision Description:

Client: Mr & Mrs S Collins

Address: 175 Tower Road
Sompting
West Sussex
BN15 9JL

Project: Proposed rooms in roof with hip to gable and rear dormer

Scale: 1:50 1:100
Paper Size A1

Date: August 2023

Drawing No: 23/1554/02

Drawn By: AWR

Revision: