0m 5m 10m 15m 20m 25m



North Elevation



North Elevation

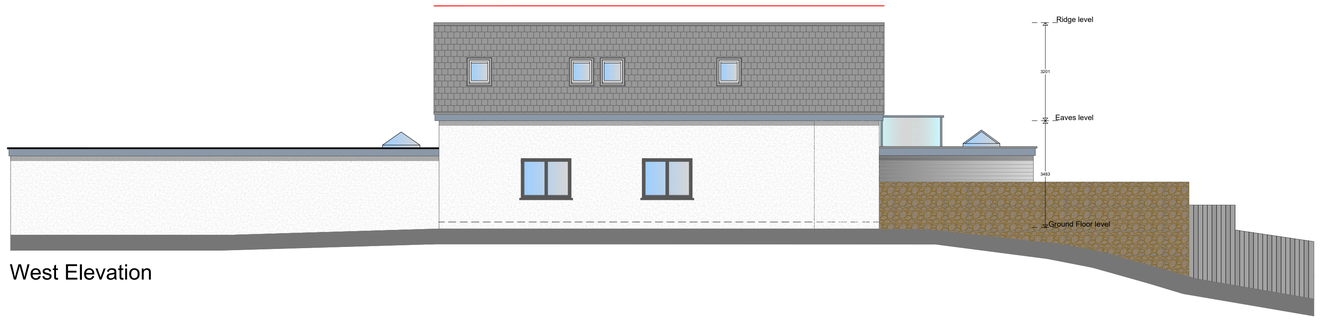

West Elevation

Paul Hewett R.I.B.A.
CHARTERED ARCHITECT

51 Foxdale Drive
The Dell
Angmering
West Sussex
BN16 4HF
Telephone: 07792 363270

Scale: 1:100@A1 Drn By: PJH Date: Sept. 2026

Drg No: 2521/PL10

Revision: K

Client: Mr Ben Pody

Project:

Land off:
50 Brighton Road
Shoreham
WEST SUSSEX

Drawing Title:

Proposed Elevations
Sheet 1

© Copyright: Paul Hewett R.I.B.A. Chartered Architect