



South Elevation

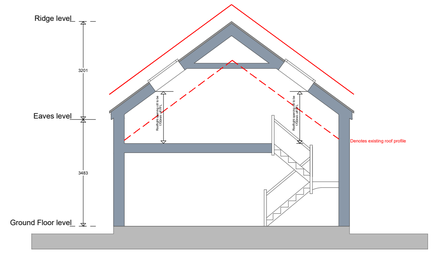

Cross-Section

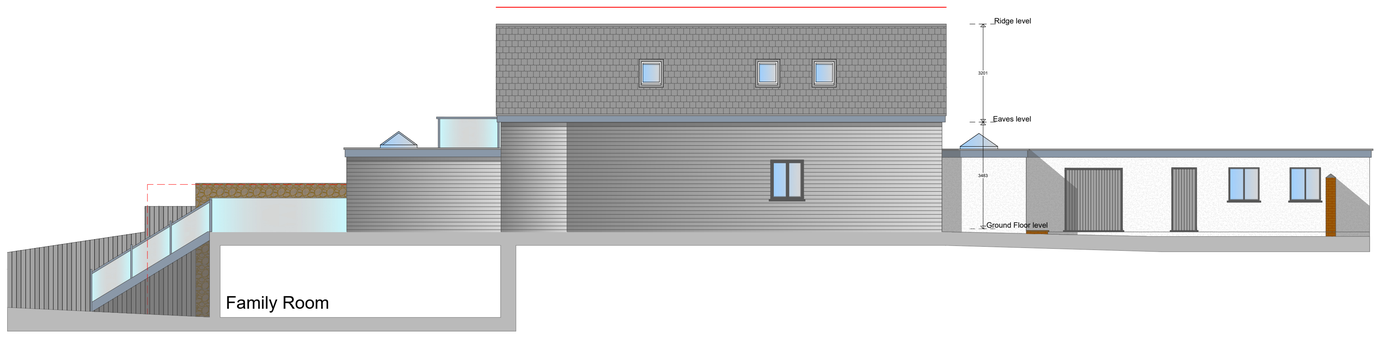

East Elevation/Part Section at A-A

Paul Hewett R.I.B.A.
CHARTERED ARCHITECT

51 Foxdale Drive
The Dell
Angmering
West Sussex
BN16 4HF
Telephone: 07792 363270

Scale: 1:100@A1 Drn By: PJH Date: Sept. 2026

Drg No: 2521/PL11

Revision: H

Client: Mr Ben Pody

Project:
Land off:
50 Brighton Road
Shoreham
WEST SUSSEX

Drawing Title:
Proposed Elevations
Sheet 2

© Copyright: Paul Hewett R.I.B.A. Chartered Architect