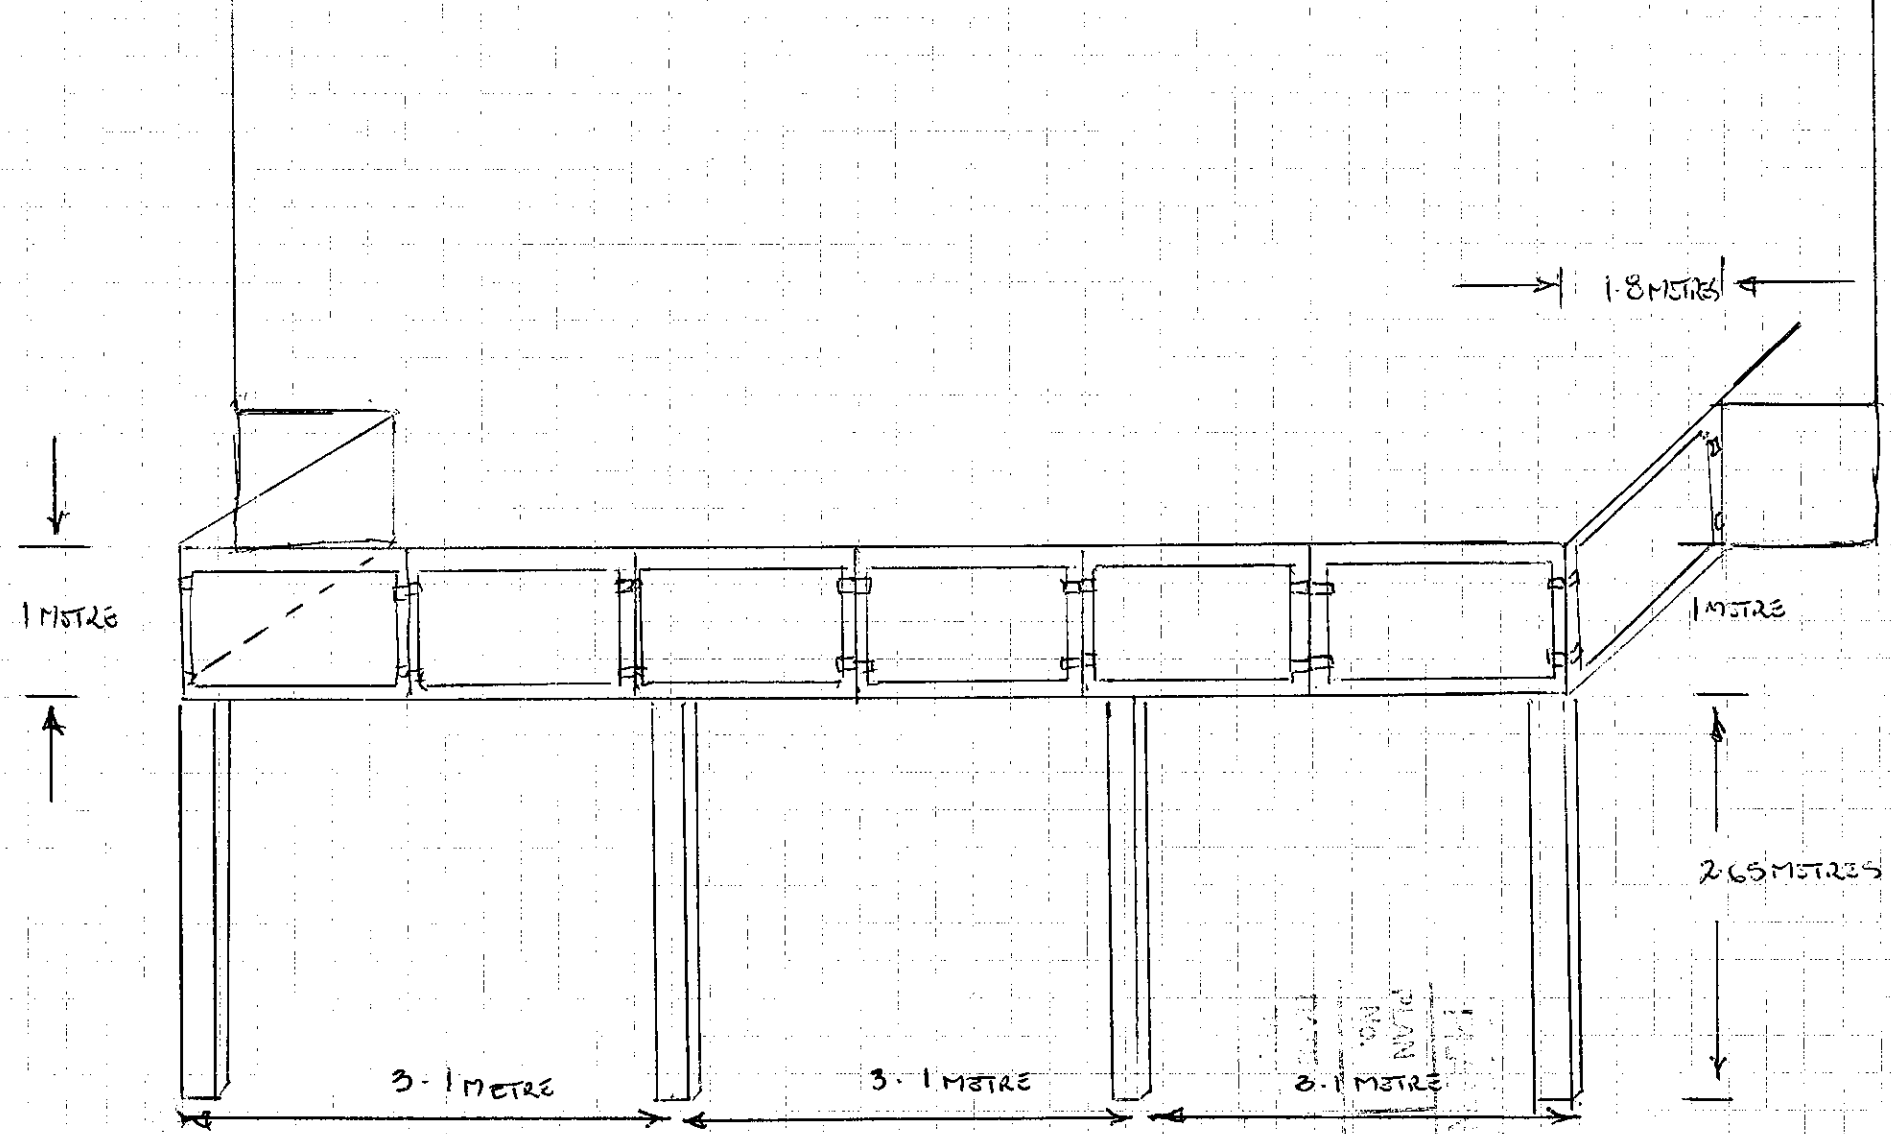

CONSTRUCTION WOOD/CEDAR WITH GLASS PANELS

LENGTH 9.3 METRES

FLOOR HEIGHT 2.65 METRE

FLOOR/RAIL HEIGHT 1 METRE

DEPTH OF BALCONY 1.8 METRE

BALCONY LAYOUT (REF BWM 3)

BRYAN MELVILLE

154 OLD FORT ROAD

SHOREHAM-BY-SEA

01273 461033