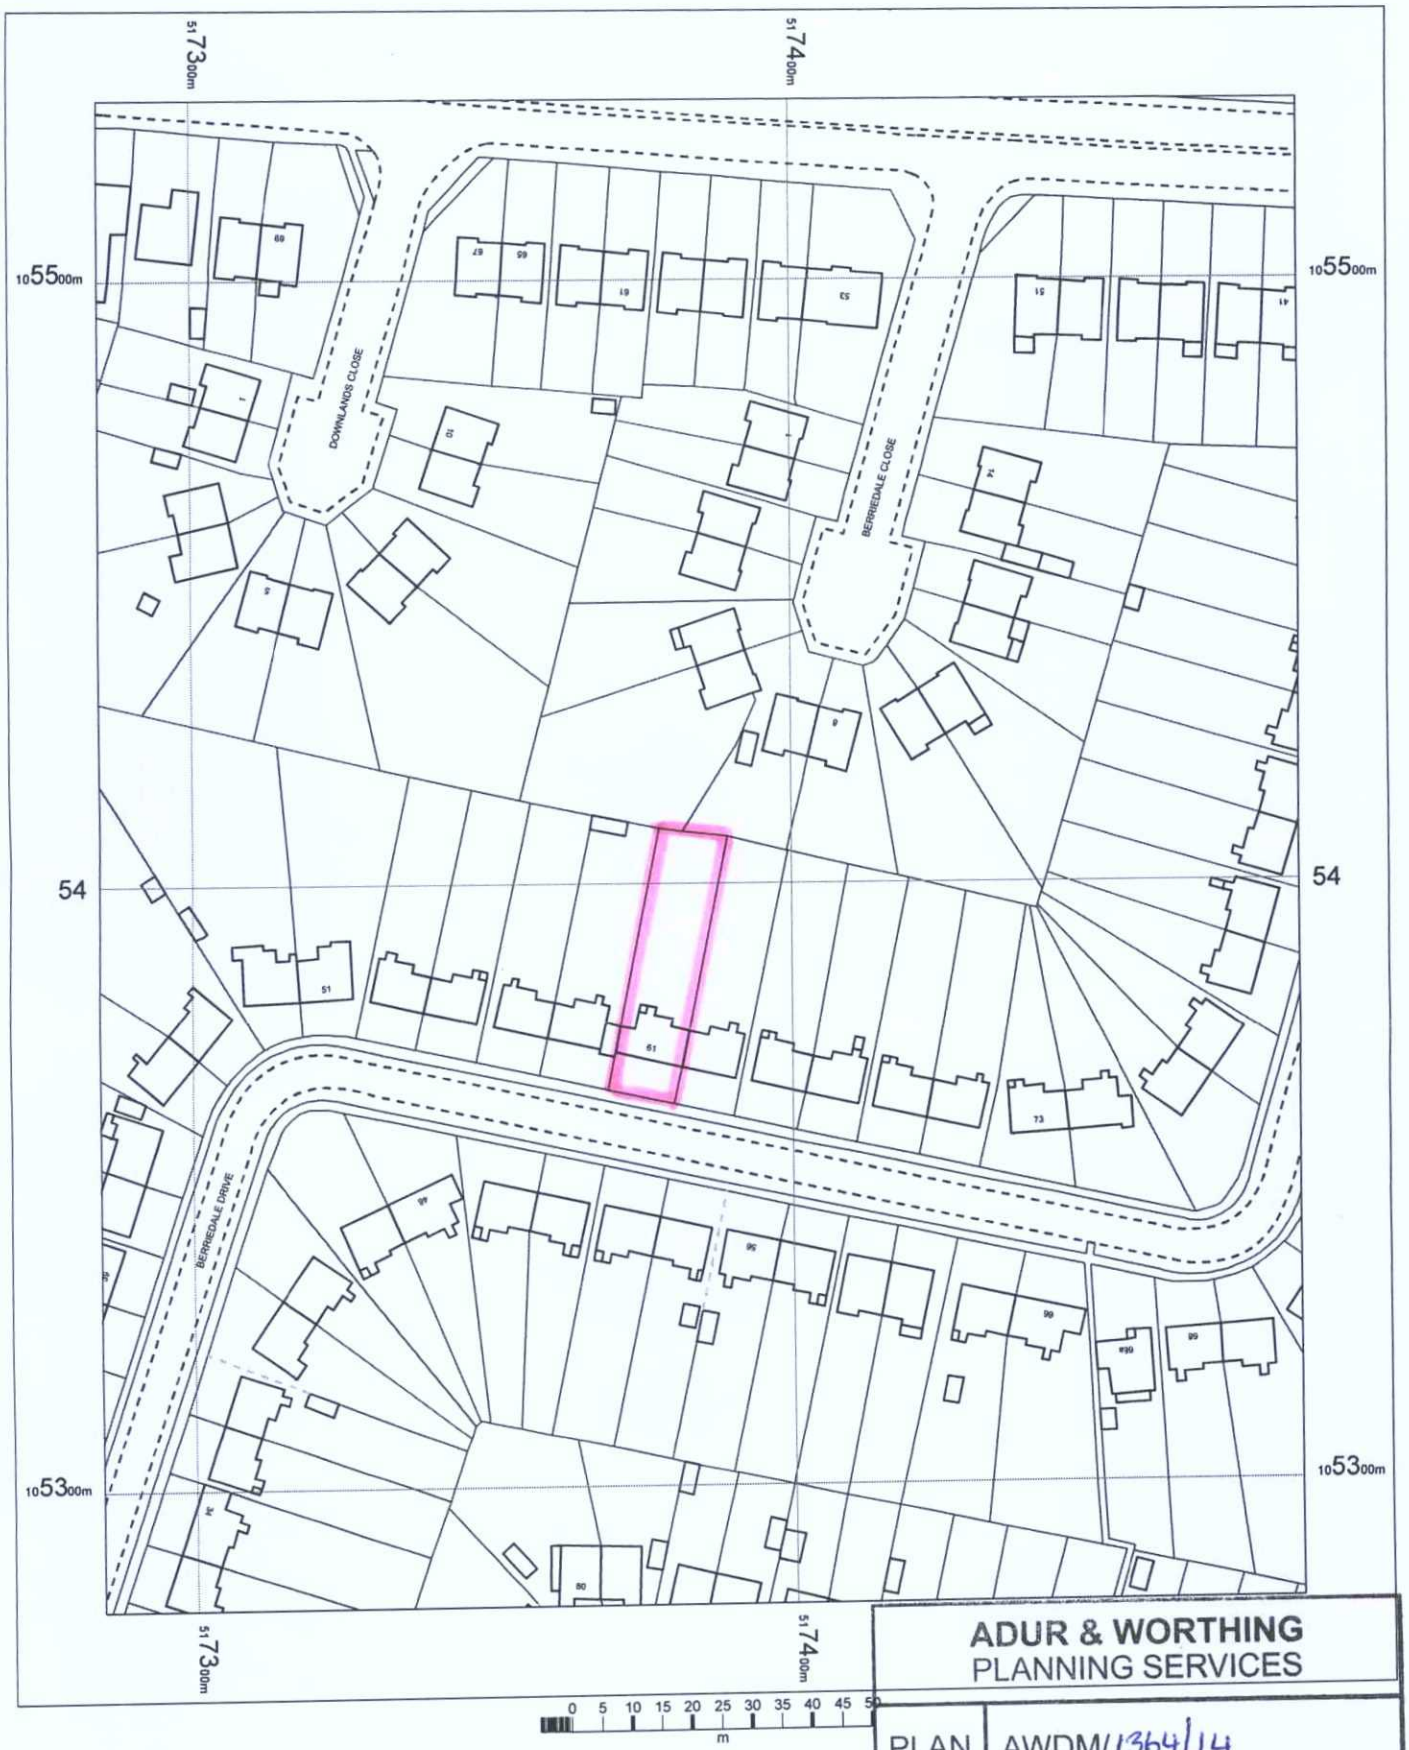


ADUR & WORTHING
PLANNING SERVICES

PLAN	AWDM/1364/14
DATE VALID	18 MAR 2015

N

61 Berriedale Drive
Sompting
BN15 0LD

OS MasterMap 1250/2500/10000 scale
13 November 2014, ID: MDP-00377411
www.mapdataportal.co.uk

1:1250 scale print at A4, Centre: 517384 E, 105405 N

©Crown Copyright Ordnance Survey. Licence no. 100019980

Mapping sourced from Ordnance Survey

MAPS@ Aworth
SURVEY CONSULTANTS