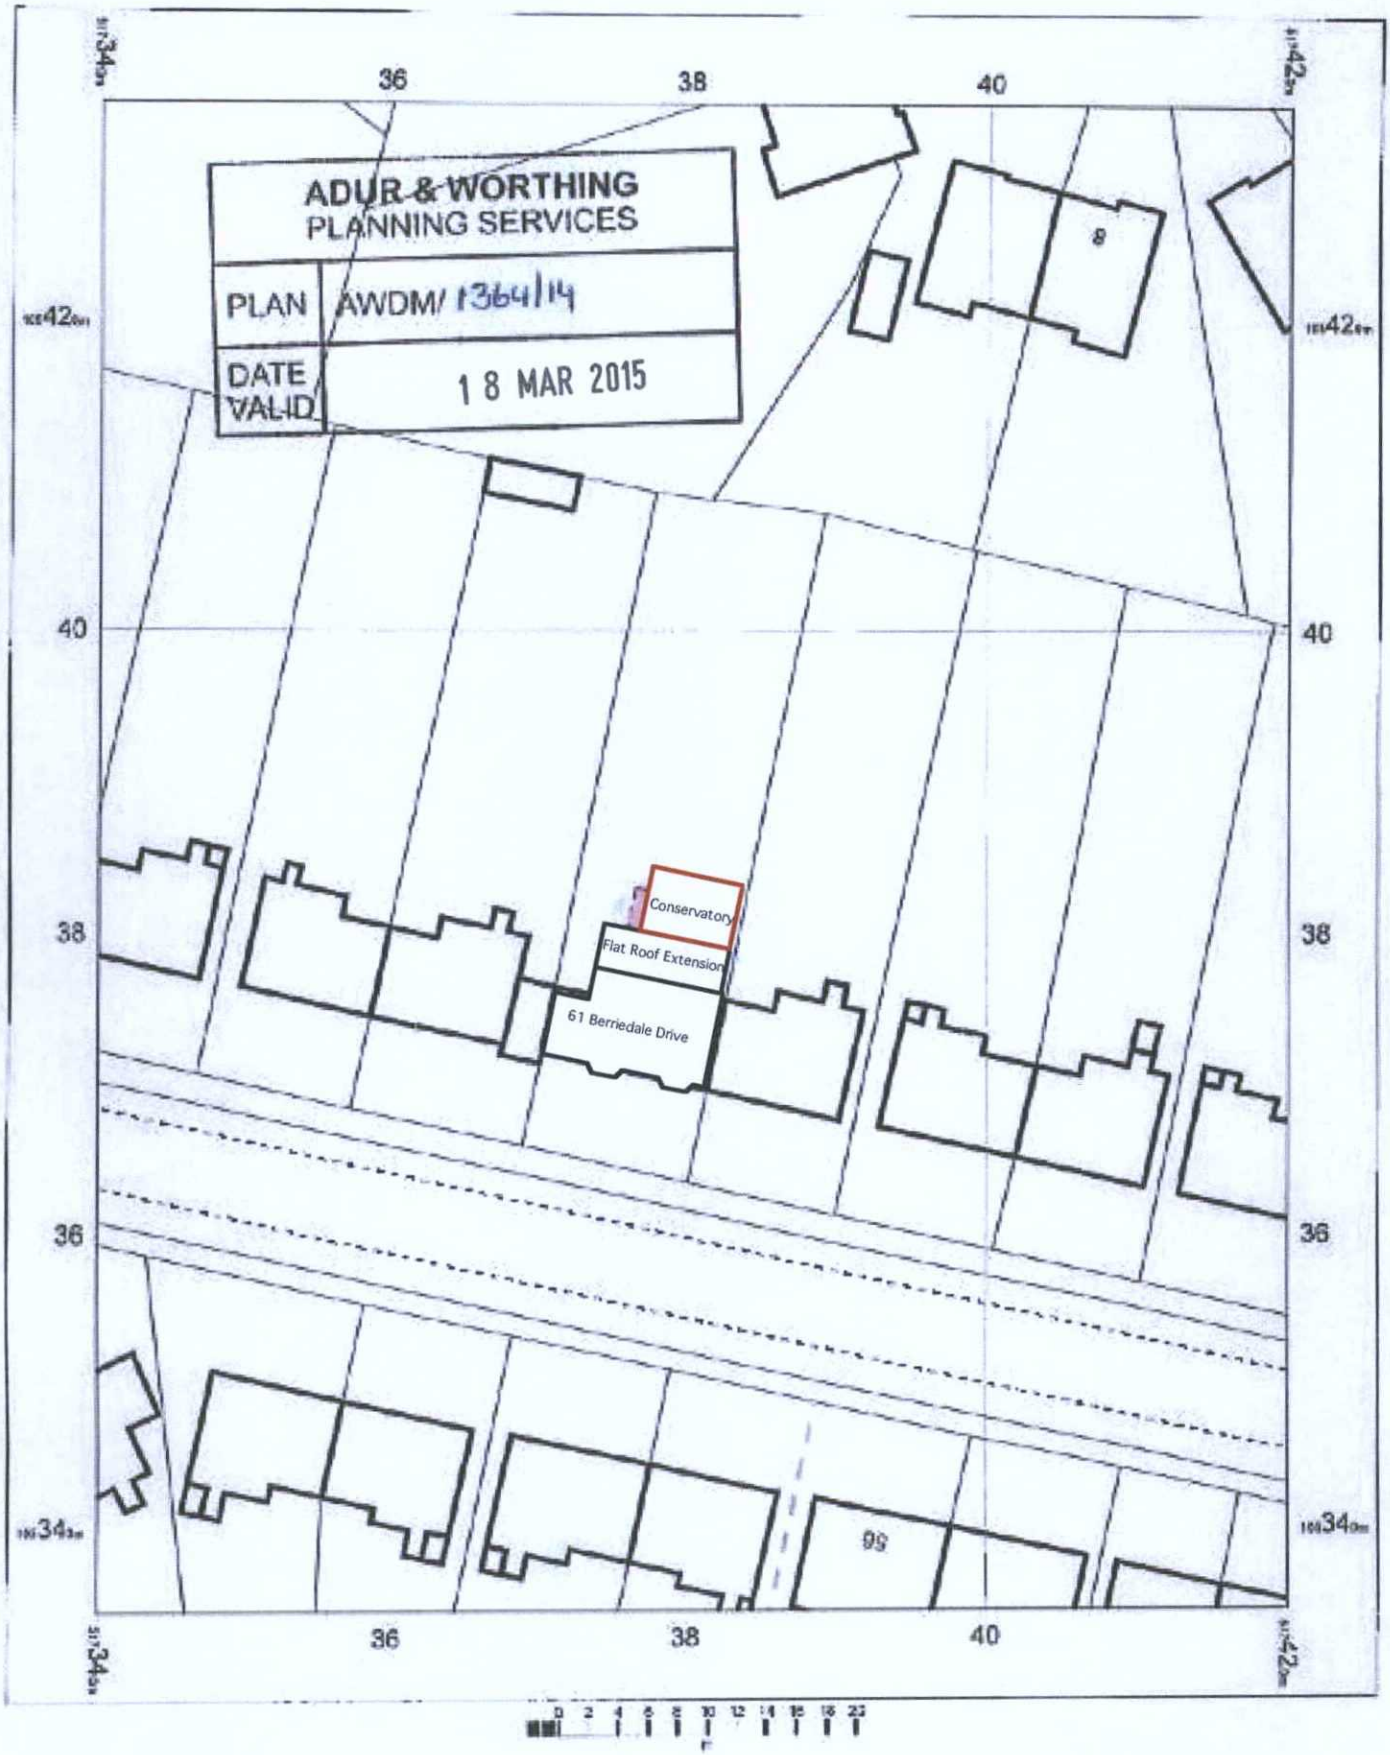


61 Berriedale Drive
Sompting
BN15 0LD

OS MasterMap 1250/2500/10000 scale
13 November 2014, ID: MDF-00377412
www.mapsdirect.co.uk

1:500 scale print at A4, Centre: 517380 E, 105385 N

©Crown Copyright Ordnance Survey. Licence no. 100019885

N

MAPS@ Aworth
SURVEY CONSULTANTS