A3

DO NOT SCALE FROM THIS DRAWING
ALL DIMENSIONS TO BE CHECKED ON SITE

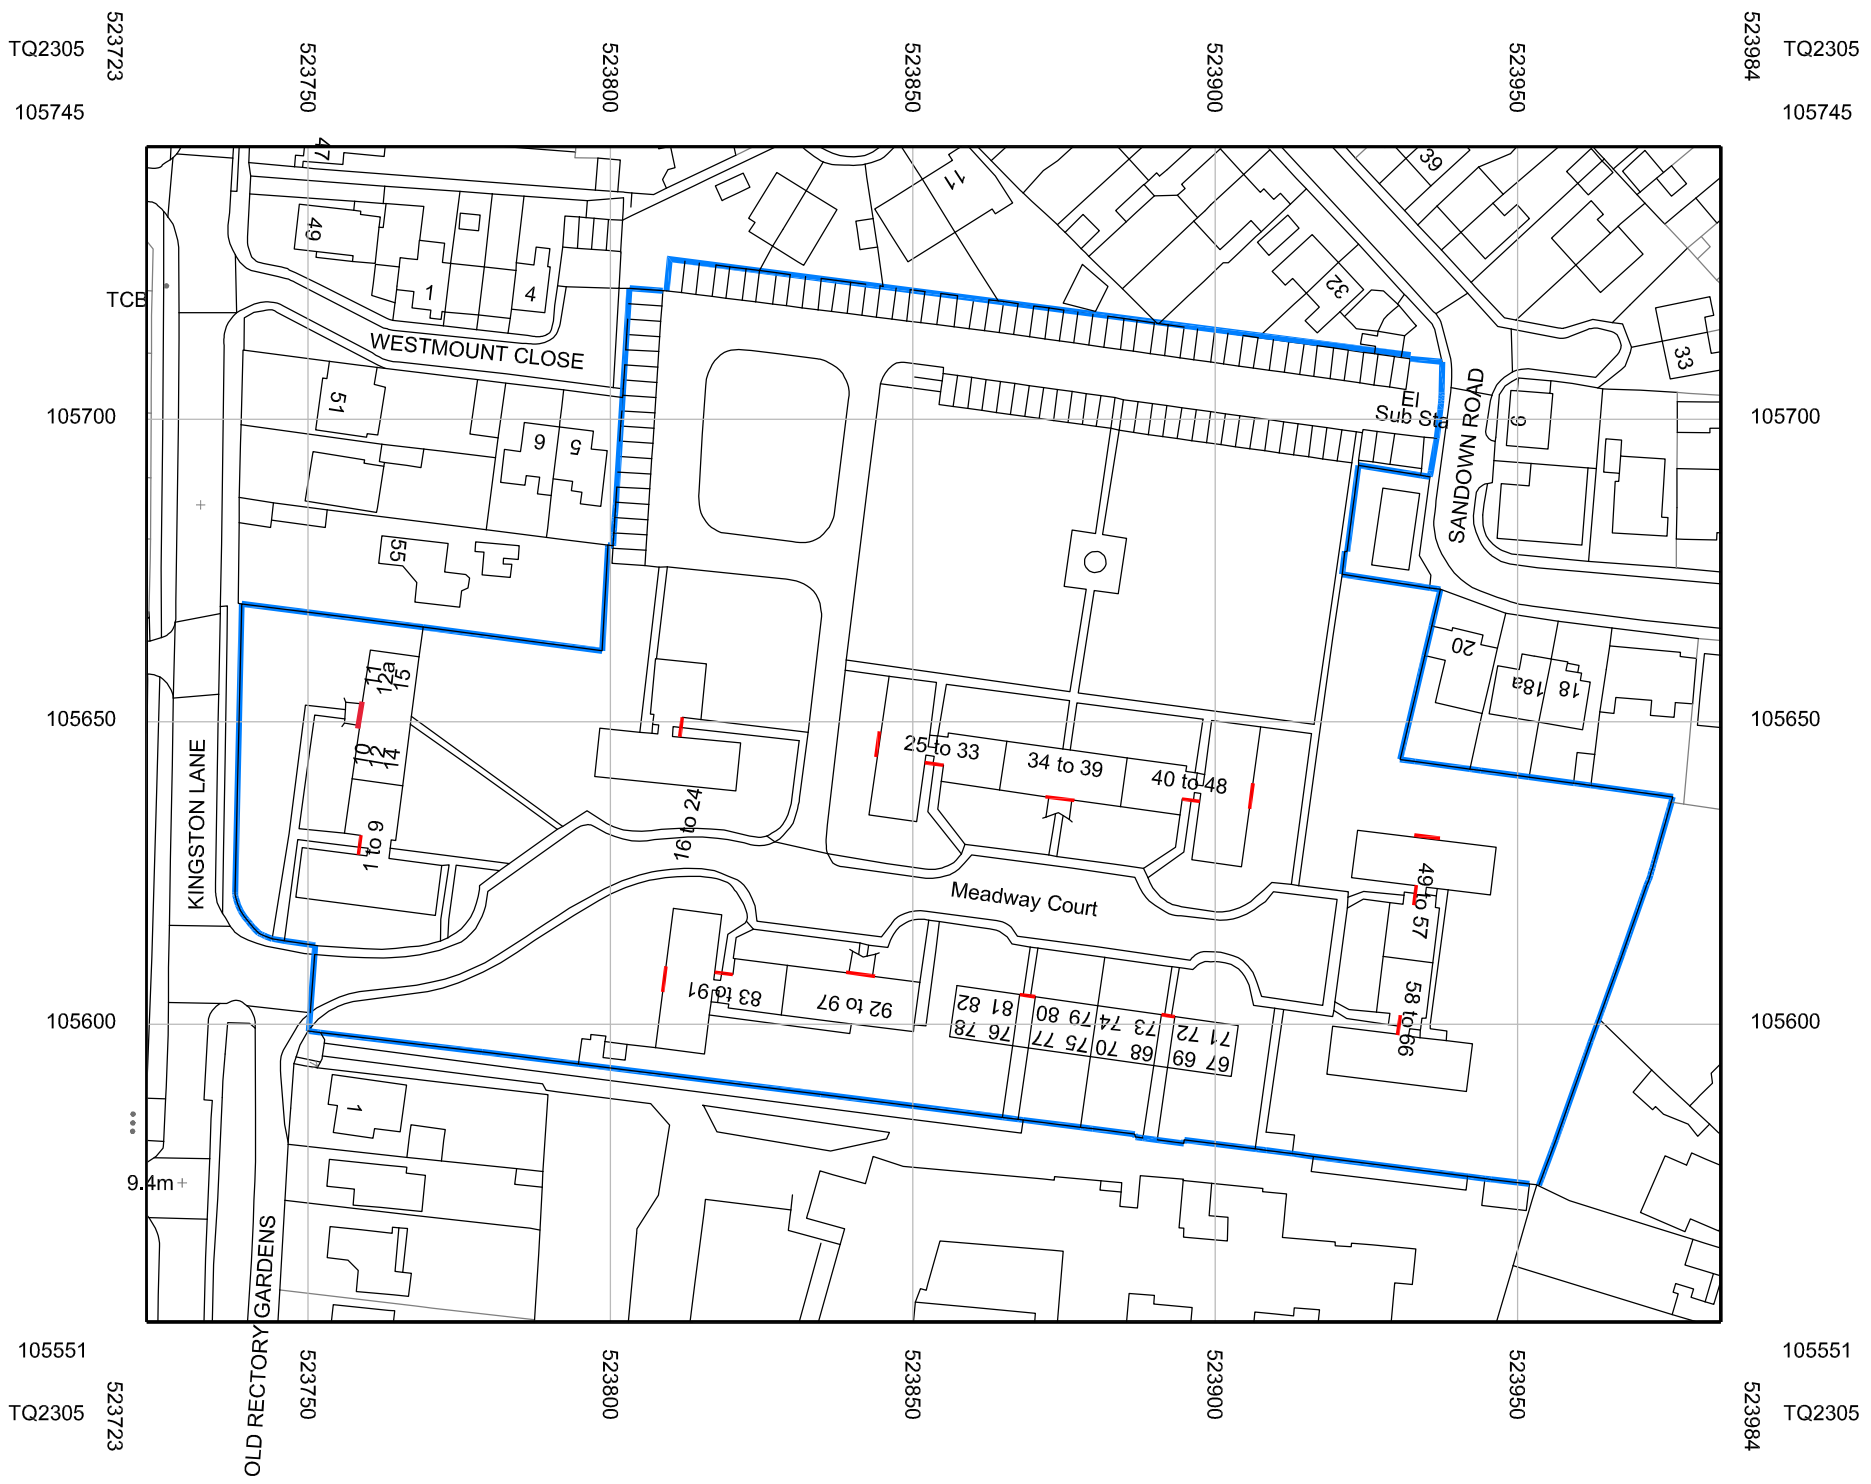

Meadway Court
Kingston Lane, Southwick

Site Plan

Overill Associates Ltd
Chartered Building Surveyors
RICS
5 The Drive
Hove
BN3 3JE
Tel : 01273 716896
Fax : 01273 731267

Scale	1:1250 @ A3	Drg No.	Revision
Date:	May 2021	1	
Drawn	JNC		