

EXISTING GROUND FLOOR PLAN
Scale 1:50

THIS DRAWING COMPILED BY OTHERS

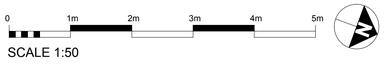

SCALE 1:50

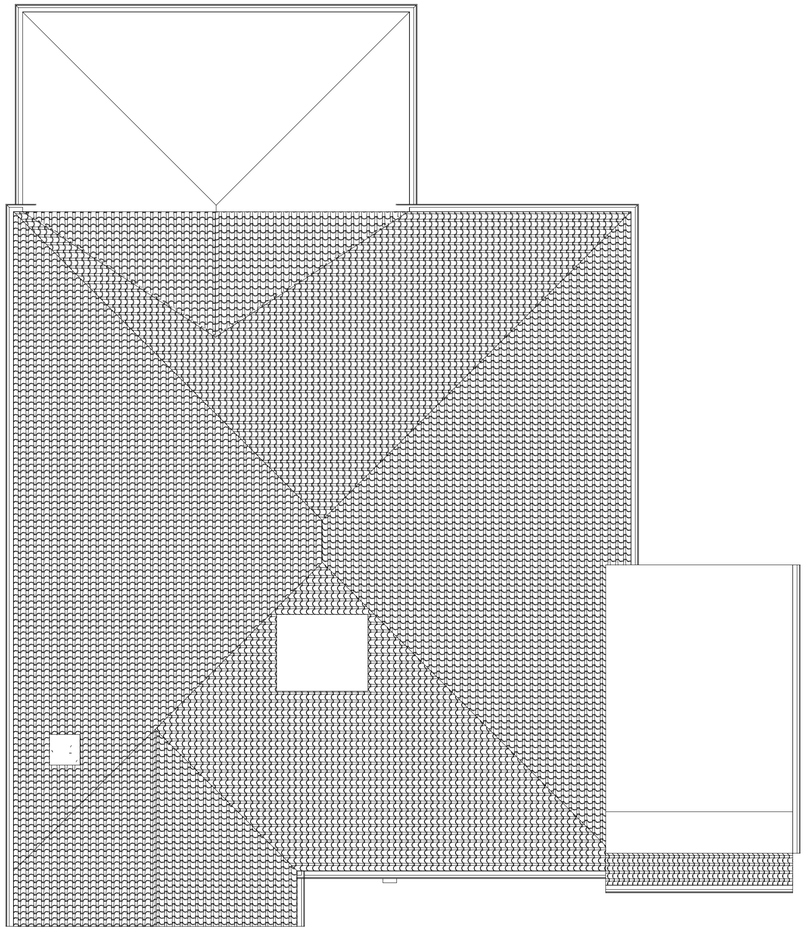

EXISTING ROOF PLAN
Scale 1:50

THIS DRAWING COMPILED BY OTHERS

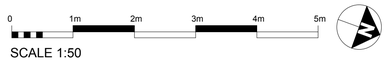

SCALE 1:50

notes:

amendments:

Felce & Guy Architects Partnership LLP
Studio 5 | English Close | Hove | BN3 7ET
T: 01273 736217 E: info@felceandguy.co.uk

project:	EXTENSION TO PROVIDE ROOMS ON GROUND FLOOR LEVEL AND WITHIN ROOF AREA
location:	15 ERRINGHAM ROAD Shoreham-by-Sea BN43 5NQ
client:	LEE POLLARD
drawing:	EXISTING PLAN AND ROOF PLAN

scale: 1:50		page: A1
drawn by:	checked by:	
date: OCT 2017	drawing number: **2740/02**	revision: -

© Felce & Guy Partnership LLP