


Existing Classroom Block | Existing Hall with Classrooms over | Existing Manor House | New Sports Pavilion

South Elevation (East part) - Scale 1:200



New Pool Cover | Existing Classroom Block | Existing Hall with Classrooms over

South Elevation (West part) - Scale 1:200

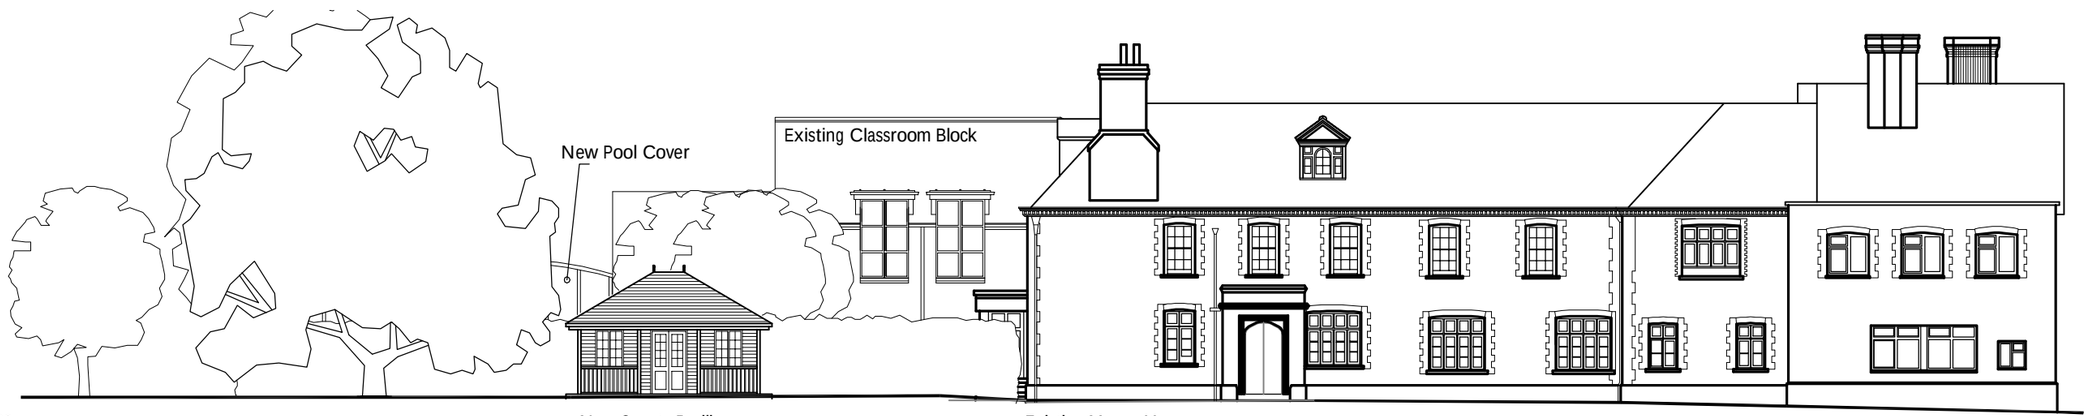

New Pool Cover | Existing Classroom Block | New Sports Pavilion | Existing Manor House

East Elevation - Scale 1:200

Note:
Do not scale this drawing.
All levels and dimensions are to be checked on site.
This drawing is to be read in conjunction with all relevant consultants' requirements, drawings and specifications.
Any discrepancies between consultants' drawings to be reported to the Contract Administrator before any relevant work commences.

Copyright: 2011 Miller Bourne

Notes

0 1m 5m 10m 20m

Rev	Date	Description	Drawn	Checked
-	07.02.12	First Issue	AGO	-
A	14.03.12	Hedge to SE of road added	AGO	-

Status: PLANNING

Shoreham College - General Works

Contextual Elevations

Scale 1:200 @ A3 | Job 4244 | Dwg AD-08 | Rev A

MILLERBOURNE ARCHITECTS
332 Kingsway
Hove East Sussex
BN3 4QW
T: 01273 411399
F: 01273 411464
design@miller-bourne.co.uk