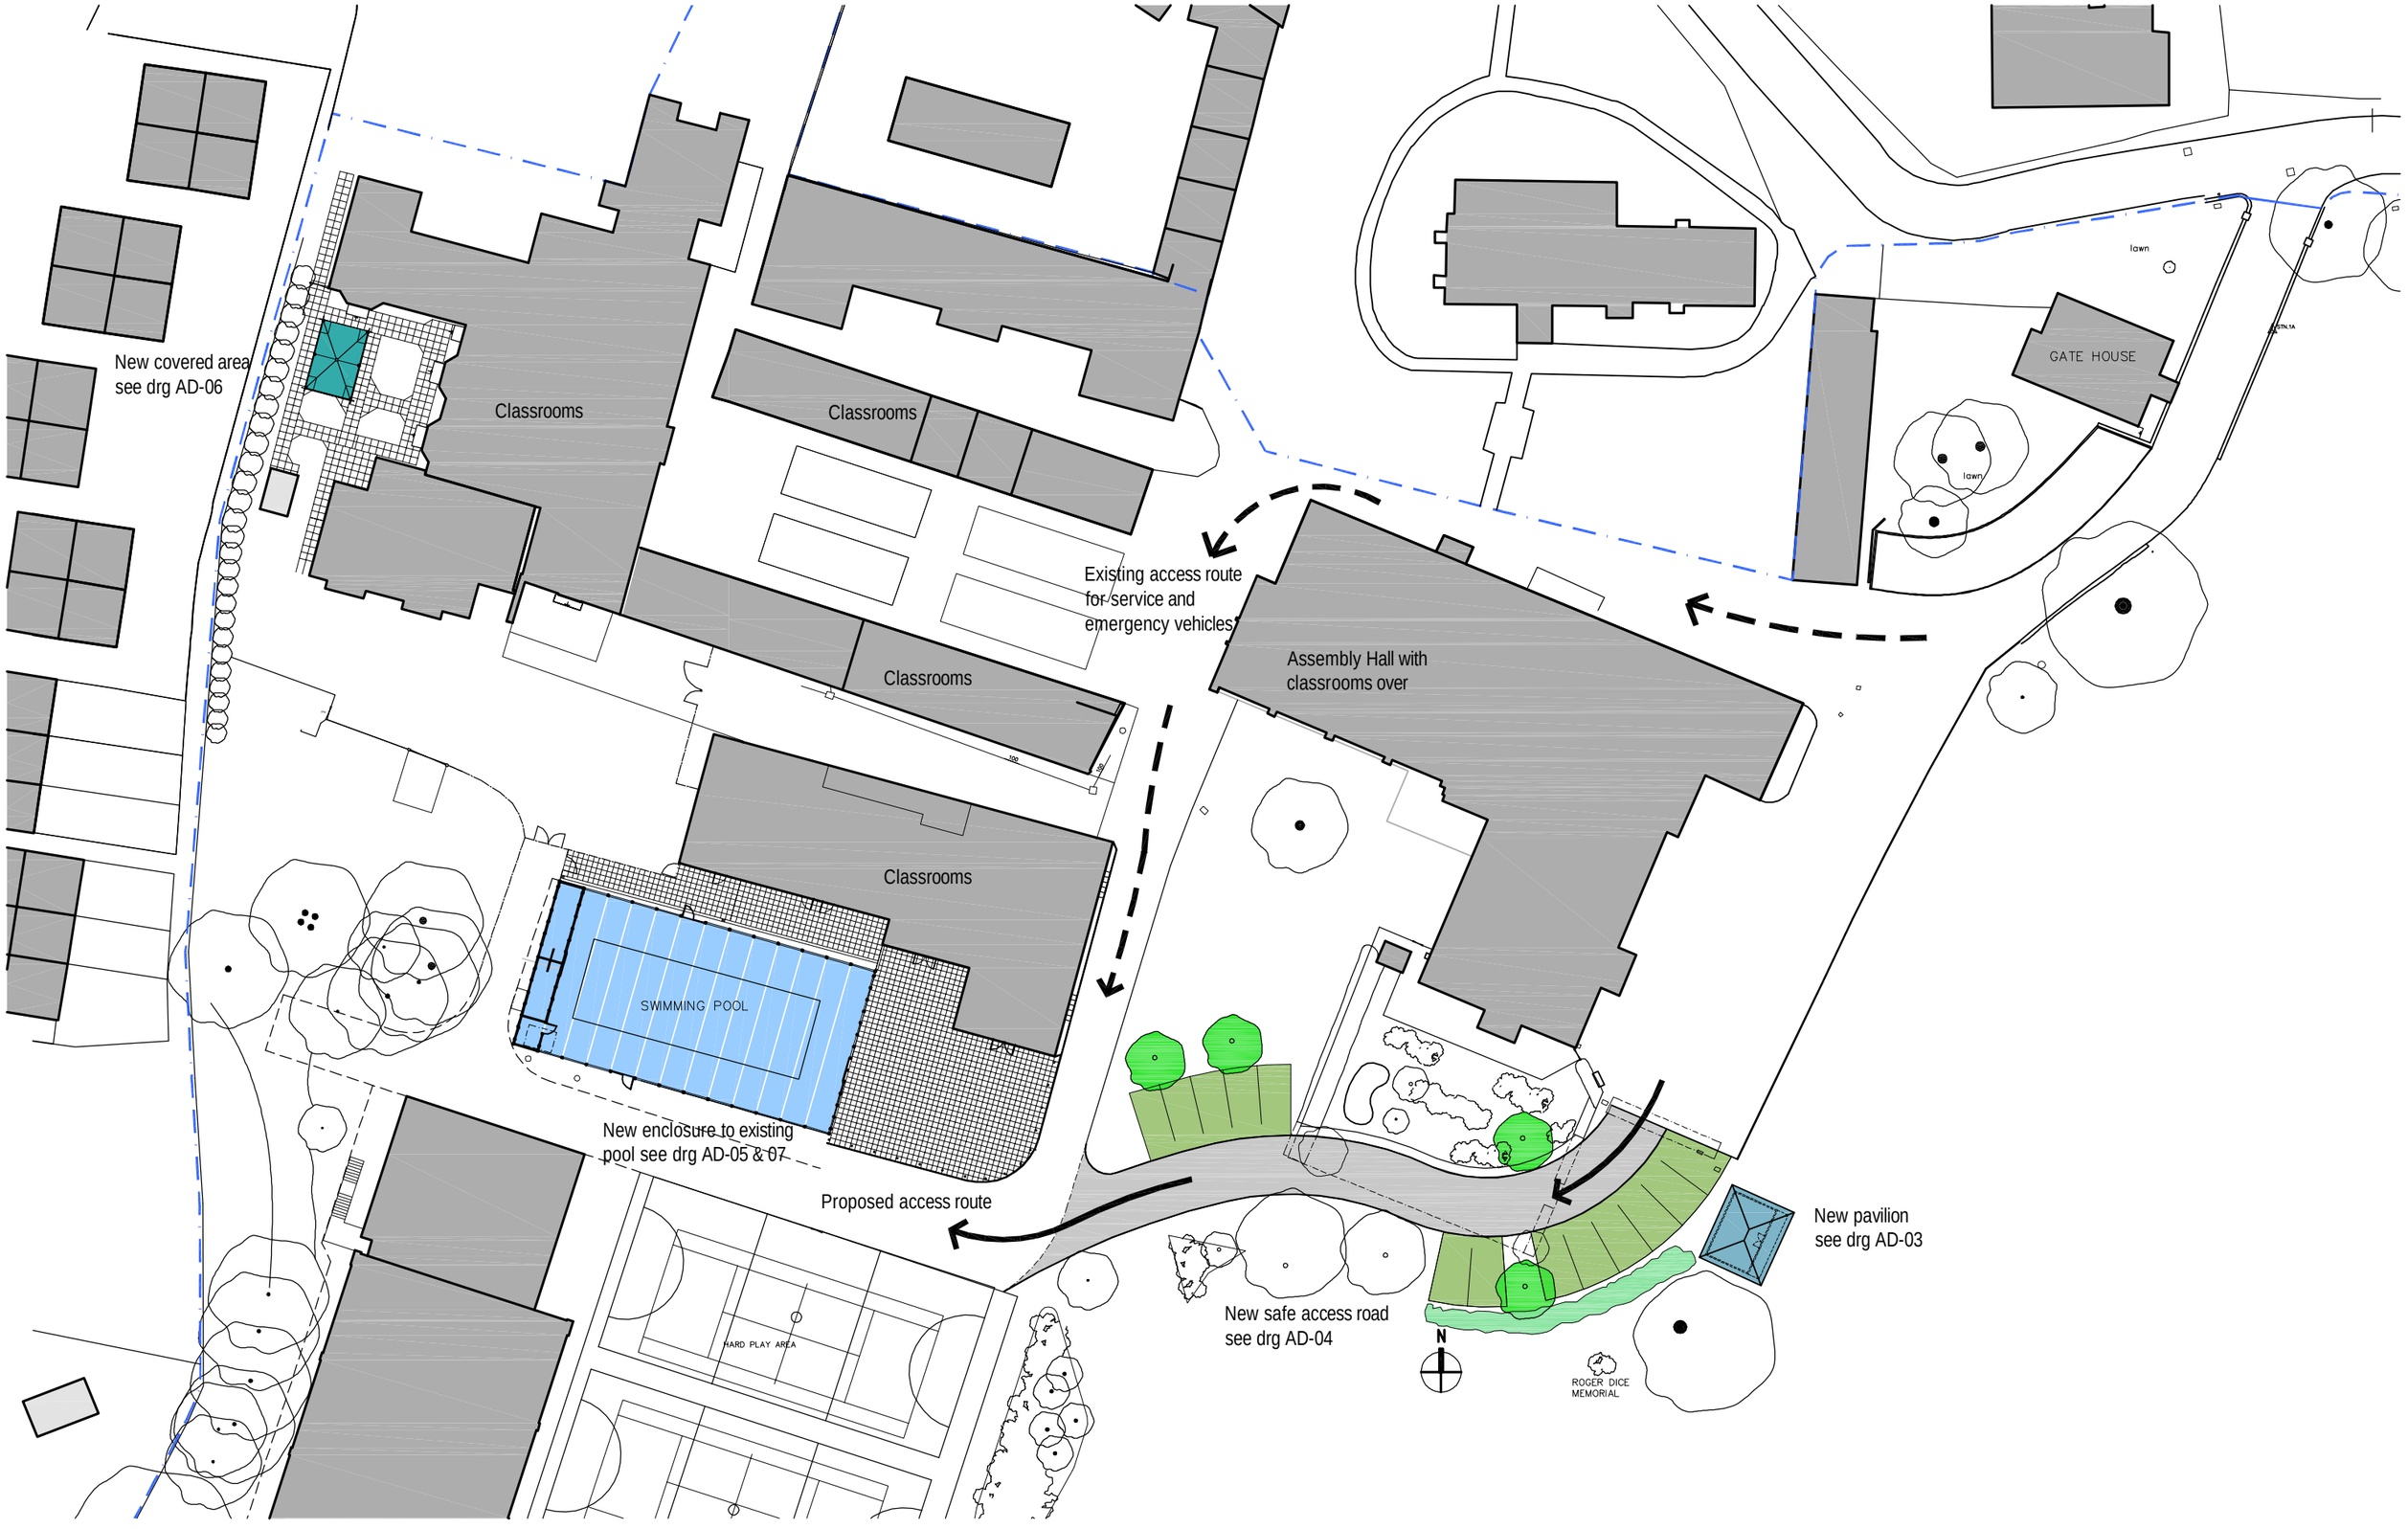


Note:
Do not scale this drawing.
All levels and dimensions are to be checked on site.
This drawing is to be read in conjunction with all relevant consultants' requirements, drawings and specifications.
Any discrepancies between consultants' drawings to be reported to the Contract Administrator before any relevant work commences.

Copyright: 2011 Miller Bourne

Notes

0 10m 20m 30m 40m 50m

Rev	Date	Description	Drawn	Checked
-	07.12.10	First issue	AG	-
A	08.11.11	General Update	AGO	-
B	14.03.12	Hedge to SE of road added	AGO	-

Status: PLANNING

Shoreham College - General Works

Site Plan

Scale: 1:500 @ A3 | Job: 4244 | Dwg: AD-02 | Rev: B

MILLERBOURNE ARCHITECTS
332 Kingsway
Hove East Sussex
BN3 4QW
T: 01273 411399
F: 01273 411464
design@miller-bourne.co.uk