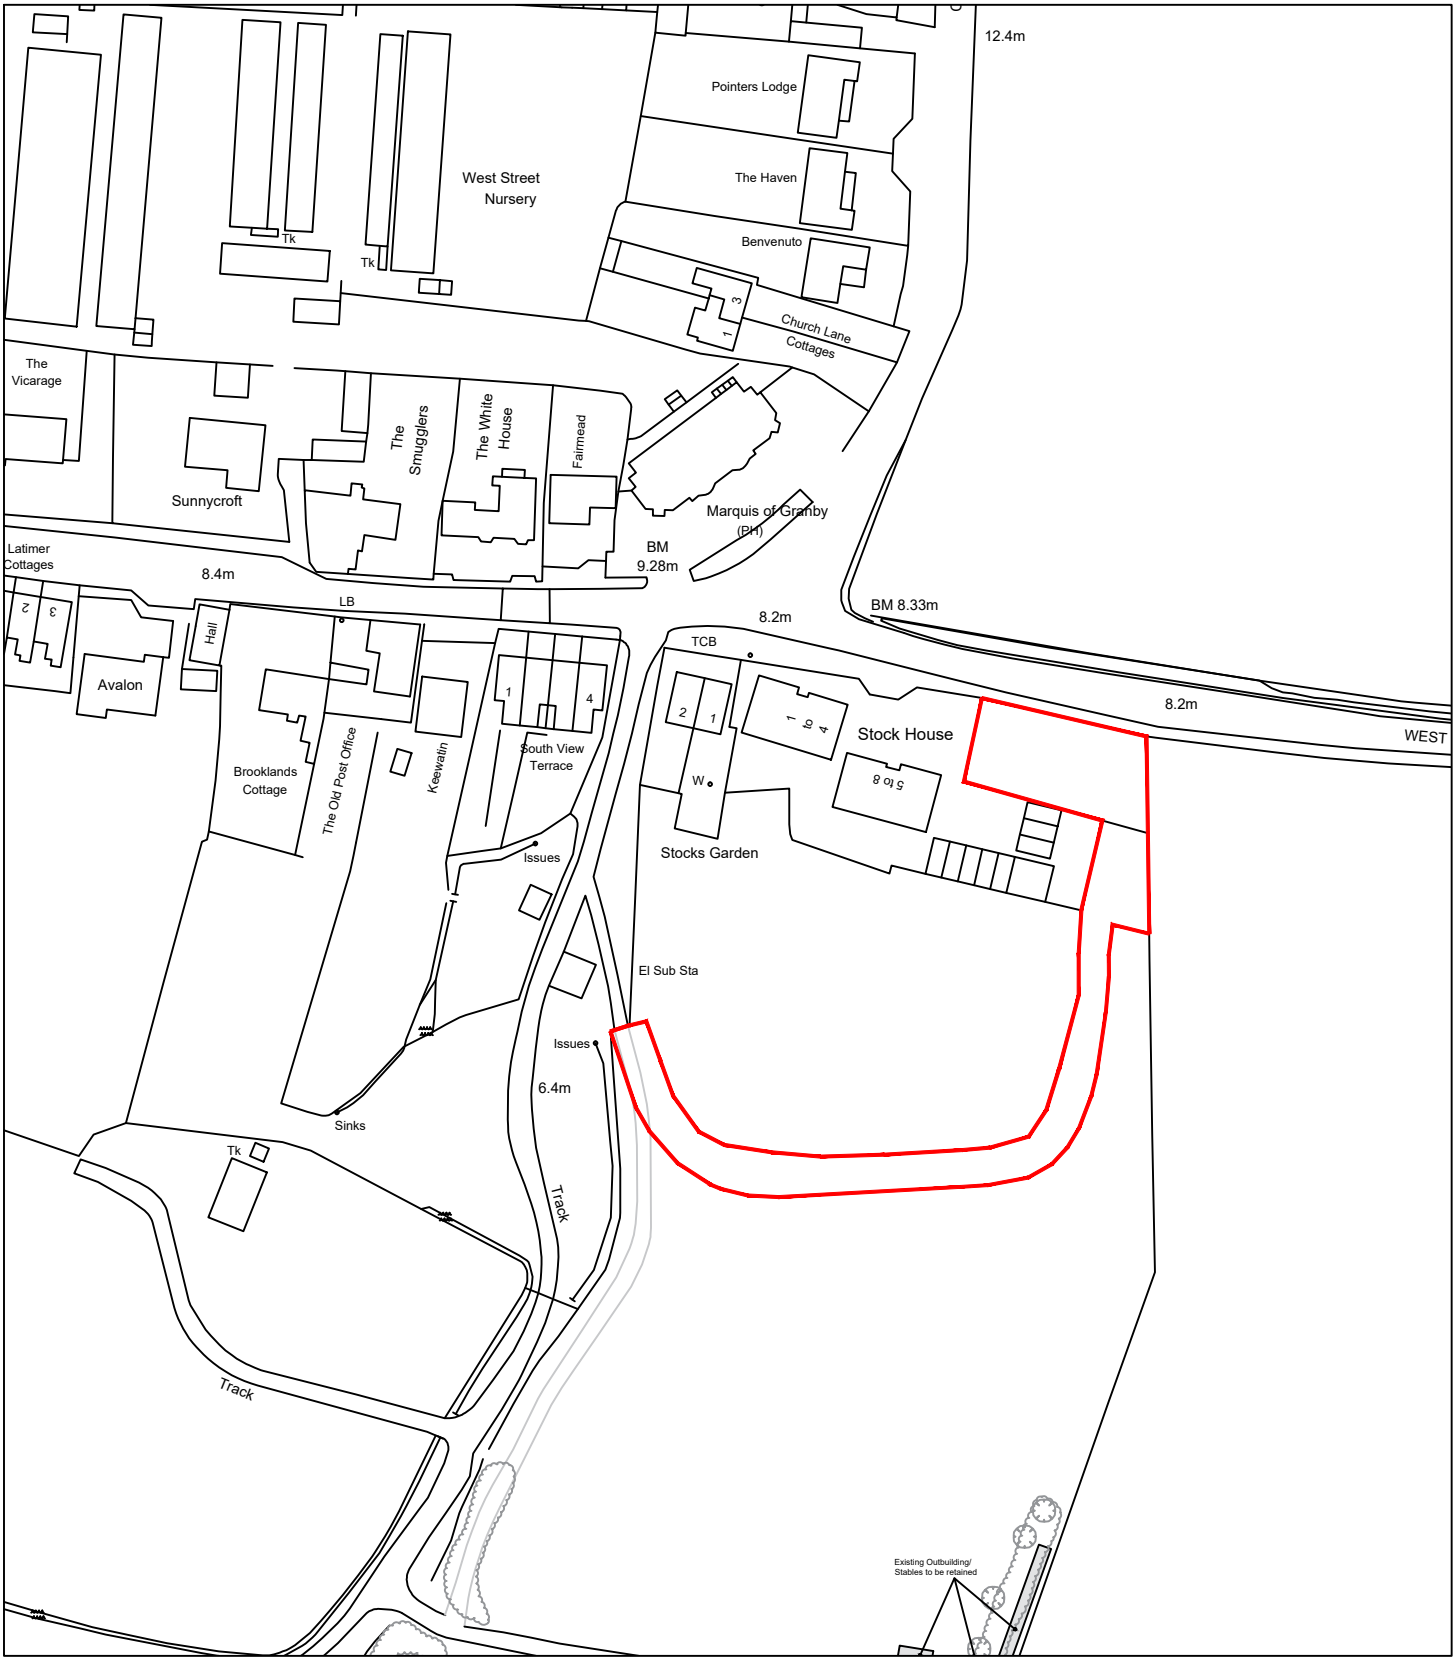


Revision:			
	B	June 2023	Boundary lines amended
	A	June 2023	Scope of work amended

address

Stocks Gardens, West Street, Sompting, West Sussex

project

Proposed renovation of redundant site to provide 3 no. glamping bell tents and services block with associated driveway and parking together with new 1800mm high closeboard fence to West boundary of the site.

title

Existing Location Plan

scale	date	dwg no.	revision
1:1250 @ A4	March 2023	2022.341a.01	B

DOWNSVIEW ASSOCIATES Chartered Surveyors

Little Acorns
Hampers Lane
Storrington
West Sussex
RH20 3HZ

Tel: 01903 746367
Mob: *07525 844965*

Email:
mail@downsview-surveyors.co.uk

RICS