Proposed Bell Tent

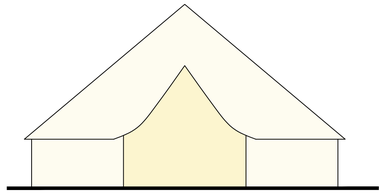

Proposed Front (South) Elevation (Scale 1:50)

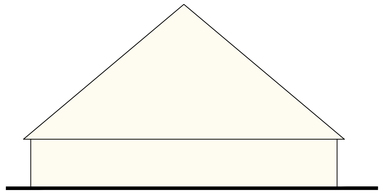

Proposed Rear (North) Elevation (Scale 1:50)

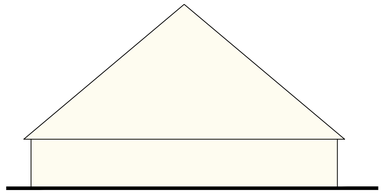

Proposed Side (East) Elevation (Scale 1:50)

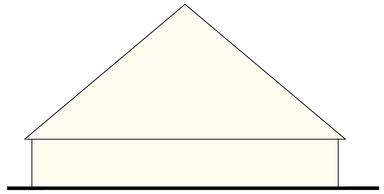

Proposed Side (West) Elevation (Scale 1:50)

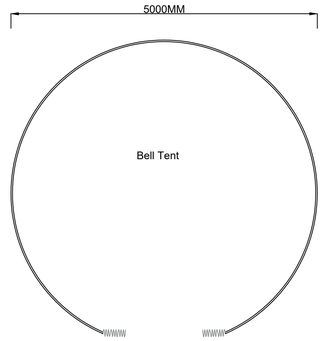

Proposed Layout (Scale 1:50)

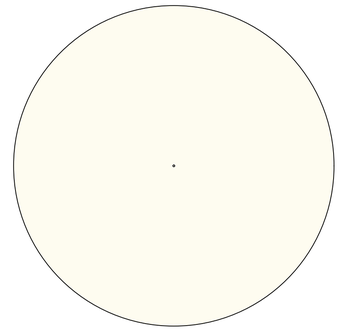

Proposed Roof Plan (Scale 1:50)

Scale Bar (1:100)



Scale Bar (1:50)



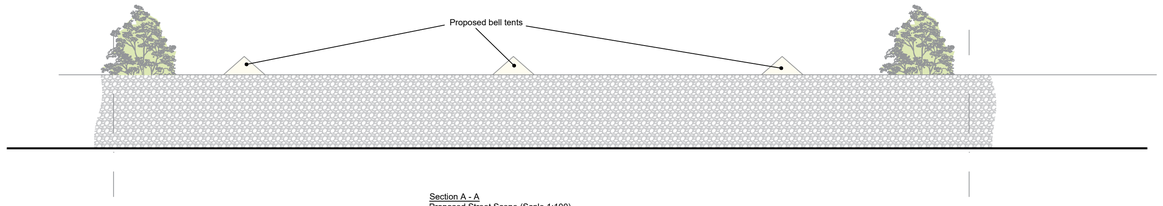

Section A - A
Proposed Street Scene (Scale 1:100)

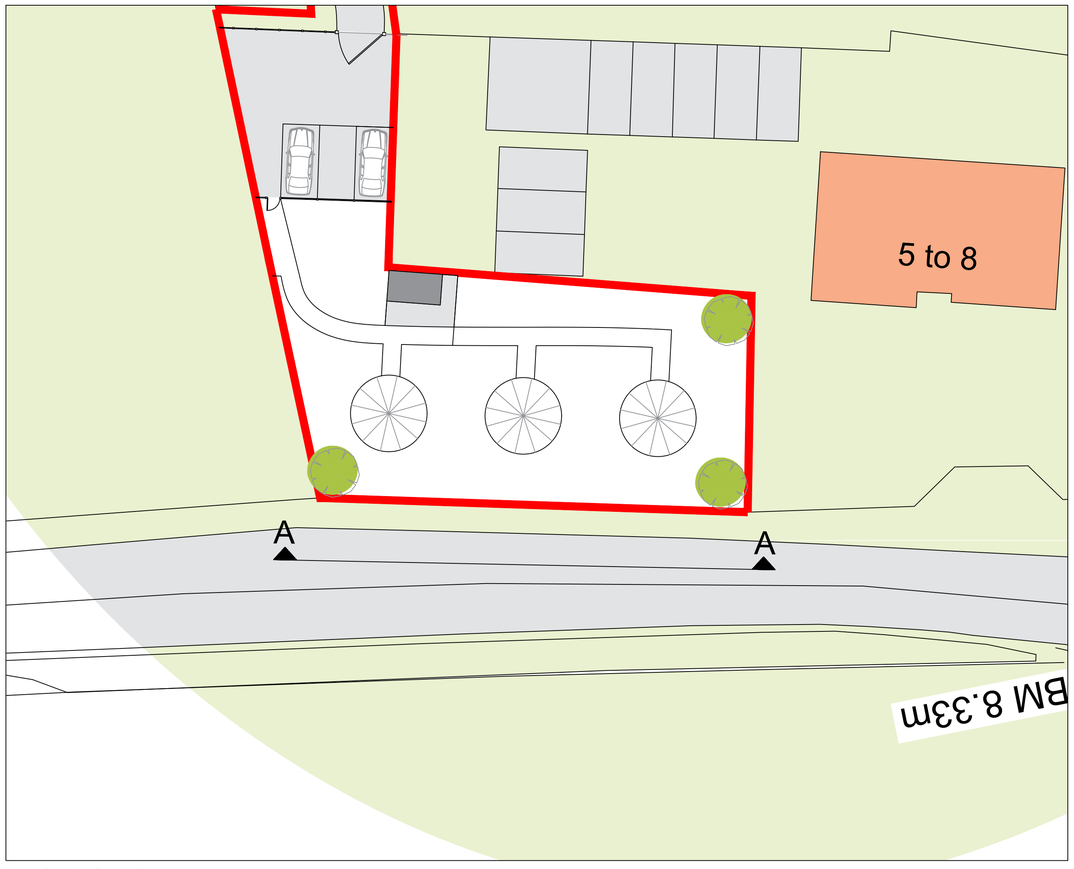

Proposed Section Line (Scale 1:200)

B	June 2023	Boundary lines amended
A	June 2023	Scope of work amended

revisions

DOWNSVIEW
ASSOCIATES
Chartered Surveyors

Little Acorns, Hampers Lane, Storrington,
West Sussex, RH20 3HZ
Tel: 01903 746247 Web: 7626 84465
Email: mail@downsview-surveyors.co.uk

RICS

address
Stocks Gardens
West Street
Sompting
West Sussex

project
Proposed renovation of redundant site to provide 3 no. glamping bell tents and services block with associated driveway and parking together with new 1800mm high closeboard fence to West boundary of the site.

title
Proposed elevations and street scene

scale:	date:	revision:
As noted @ A1	March 2023	B

drawing number
2022.341a.04