10 0 10 20 30 40 50

SCALE 1250 m
1:

# Site Plan 1:1250

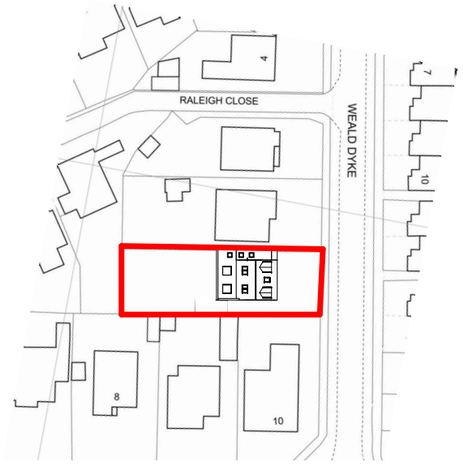


5 0 5 10 15 20 25

SCALE 500 m
1:

# Site Plan 1:500

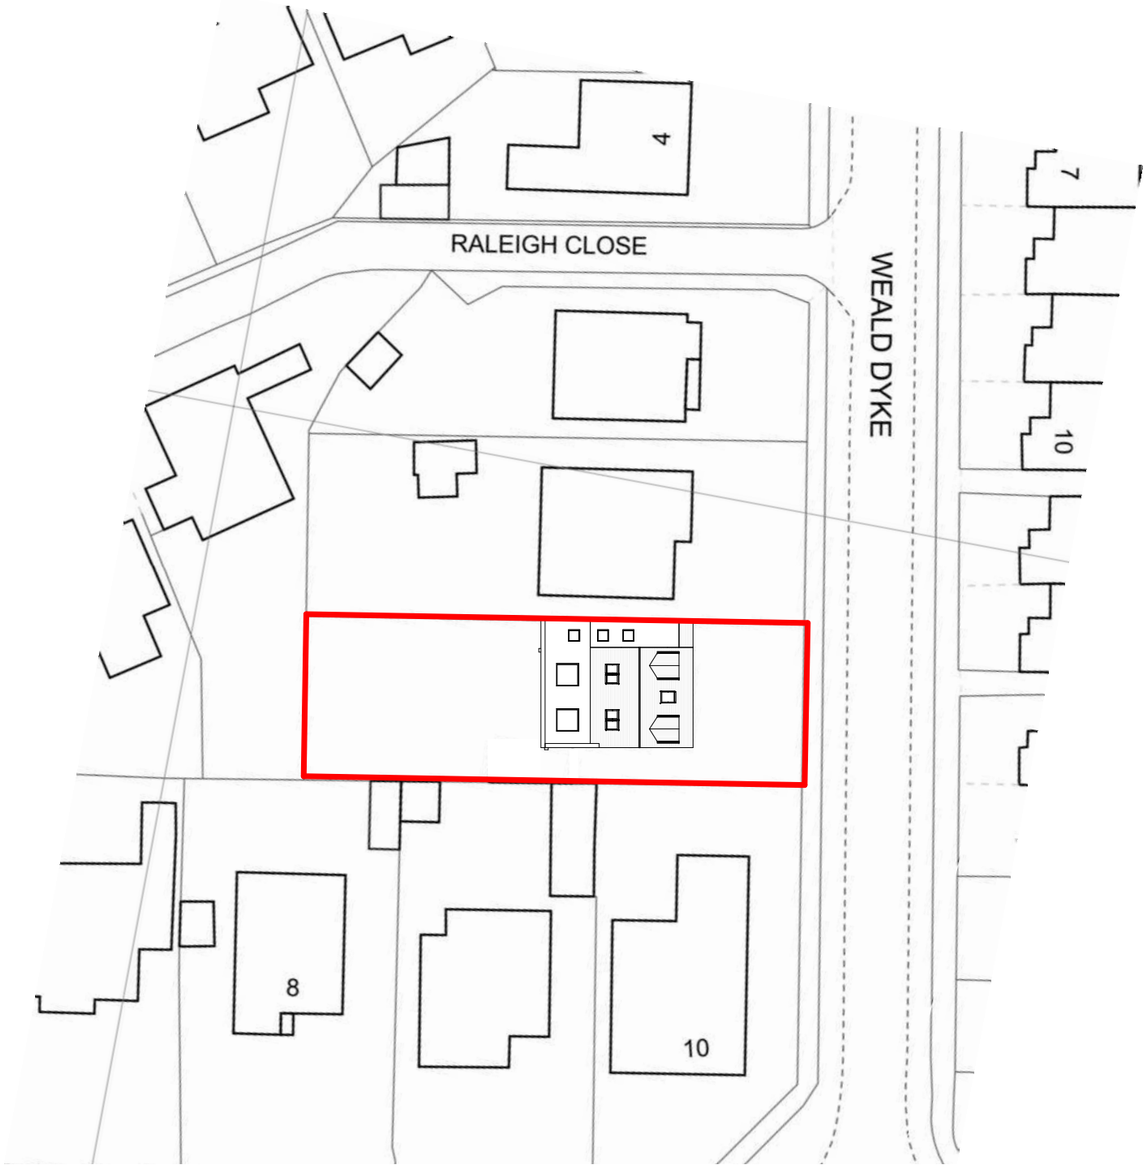


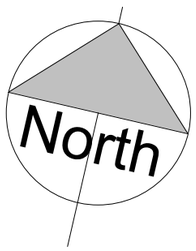


| | |
|---|---|
| Revisions | |
| Drawing Number 2023/22 | Sheet 1 of 1 |
| Size A3 | Scale 1:500, 1:1250 |

Project

Site Plan
March 2023

Job Title

1 Weald Dyke
Shoreham-by-Sea
West Sussex
BN43 5LP

Do Not scale from this drawing except for planning as photocopies will be subject to distortion
Drawings to be read in conjunction with all other Designers and structural engineers contract drawings and specifications:
Any discrepancies must be brought to the attention of the Designer immediatialy
The contractor must verify all dimensions by site measurement before ordering materials or manufacturing components
Substitute materials and products to those named will be acceptable if proven to be of equal or higher performance and not in conflict with other elements

M.J.Humphrey
Ltd

RICS cabe chartered association of building engineers


Mel Humphrey MRICS, MBEng
9 Aldsworth Avenue
Goring By Sea
West Sussex
BN12 4XQ

Mel@mjhumphrey.co.uk
07701055182

Adam Humphrey
230 Dominion Road
Worthing
West Sussex
BN14 8JL

Adam@mjhumphrey.co.uk
07812419142