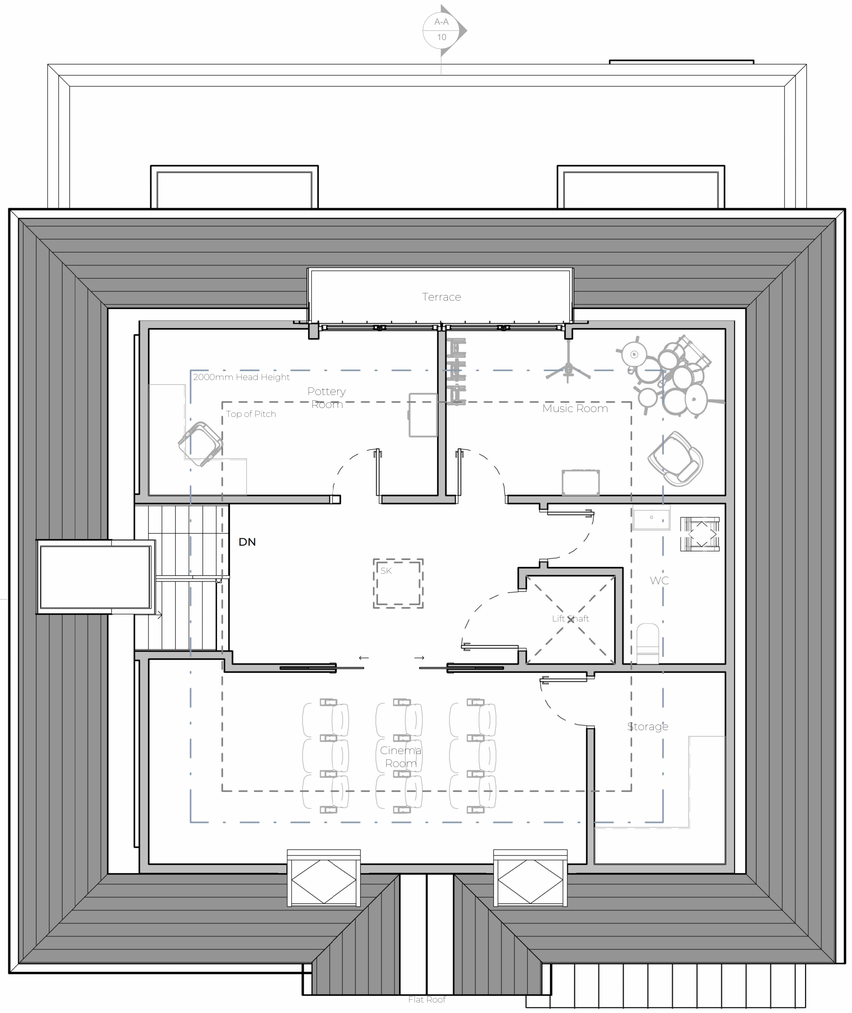

Loft Level

1 : 50

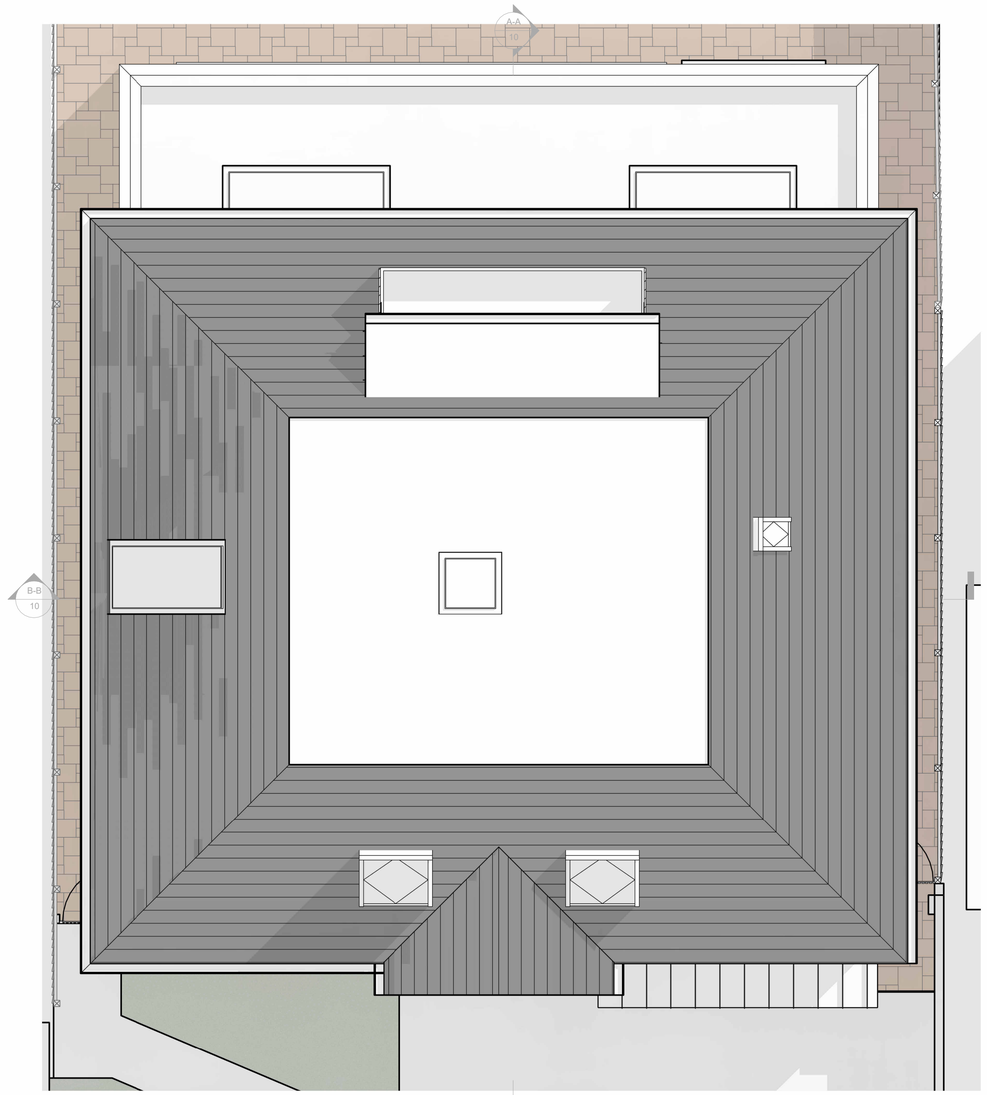

Roof Plan

1 : 50

Notes:

1. THE COPYRIGHT OF THIS DRAWING IS VESTED IN ARCHEVOLVE AND IT MAY NOT BE REPRODUCED IN WHOLE OR PART OR USED FOR THE MANUFACTURE OF ANY ARTICLE WITHOUT THE EXPRESS PERMISSION OF THE COPYRIGHT HOLDERS.

2. WORK TO FIGURED DIMENSIONS ONLY.

3. THIS DRAWING IS TO BE READ IN CONJUNCTION WITH ALL RELEVANT ARCHITECT'S, SERVICE ENGINEER'S AND ARCHEVOLVE AND SPECIFICATIONS.

Proposed GIA

Name	Level	Area
Pool House	Ground Floor	126 m²
Ground Floor	Ground Floor	164 m²
First Floor	First Floor	125 m²
Loft Level	Loft Level	82 m²
Grand total: 4		498 m²

Rev_B	Updated Front Entrance	AP	08/10/26
Rev_A	Scheme 5	AP	05/10/26

Revision Number	Revision Description	Issued by	Revision Date

DATE: 05/12/25

STATUS: PLANNING ISSUE

SHEET SIZE: A1

SCALE: 1 : 50

DRAWN: AP

CHECKED:

CLIENT:

Gianfranco & Maria
43 Aldsworth Avenue
Worthing,
BN12 4XG

SITE ADDRESS:

DRAWING: Demolish House for New 4 Bed House

TITLE: Proposed Floor Plans 2 of 2

PROJECT NO: ALDA

DRAWING NO: ARC/180/25/08

REVISION: Rev_B

0m 1m 2m 3m 4m 5m

VISUAL SCALE 1:50 @ A1

ARCHEVOLVE
// design @archevolve.co.uk
// www. archevolve.co.uk
// 01798 879894
CIAT CHARTERED PRACTICE