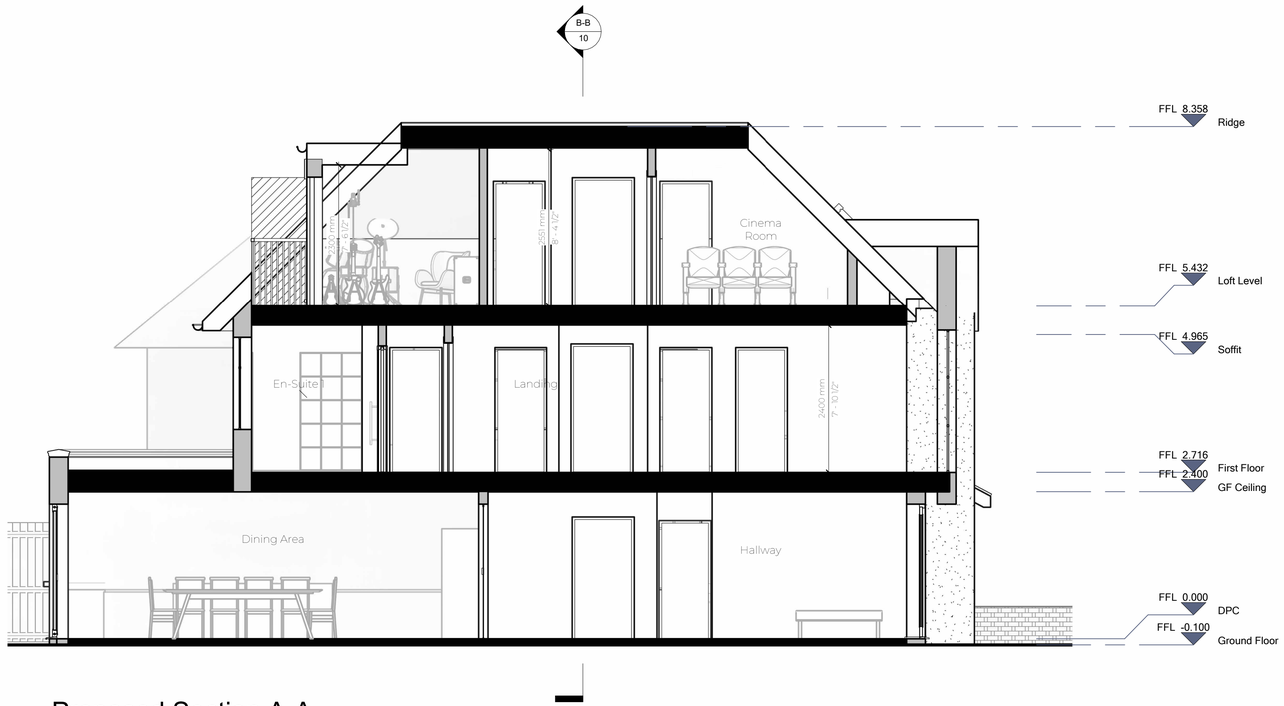

Proposed Section A-A

1 : 50

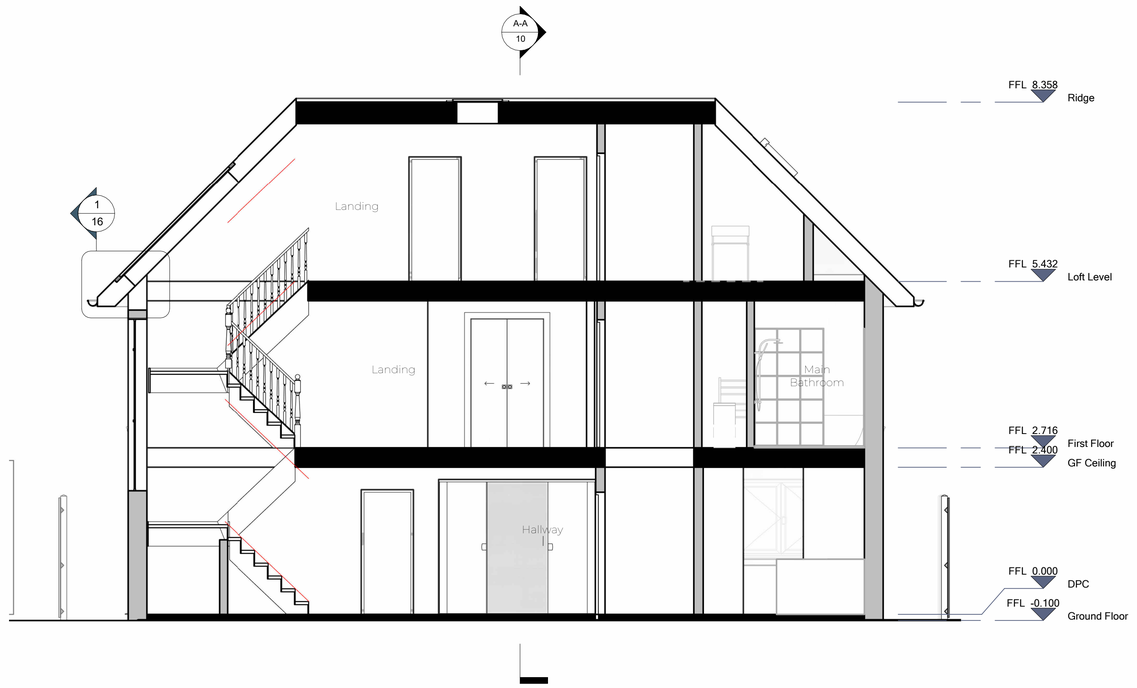

Proposed Section B-B

1 : 50

0m 1m 2m 3m 4m 5m

VISUAL SCALE 1:50 @ A1

Notes:

1. THE COPYRIGHT OF THIS DRAWING IS VESTED IN ARCHEVOLVE AND IT MAY NOT BE REPRODUCED IN WHOLE OR PART OR USED FOR THE MANUFACTURE OF ANY ARTICLE WITHOUT THE EXPRESS PERMISSION OF THE COPYRIGHT HOLDERS.

2. WORK TO FIGURED DIMENSIONS ONLY.

3. THIS DRAWING IS TO BE READ IN CONJUNCTION WITH ALL RELEVANT ARCHITECT'S, SERVICE ENGINEER'S AND ARCHEVOLVE AND SPECIFICATIONS.

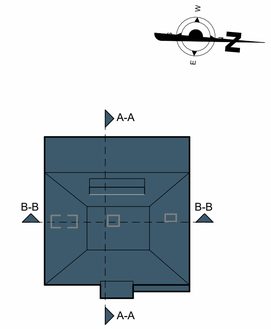

Rev_B	Updated Front Entrance	AP	08/10/26
Rev_A	Scheme 5	AP	05/10/26

Revision Number	Revision Description	Issued by	Revision Date

DATE: 05/12/25

STATUS: PLANNING ISSUE

SHEET SIZE: A1

SCALE: 1 : 50

DRAWN: AP

CHECKED:

CLIENT:

Gianfranco & Maria

SITE ADDRESS:

43 Aldsworth Avenue
Worthing,
BN12 4XG

REVISION: Rev_B

DRAWING NO: ARC/180/25/10

PROJECT NO: ALDA

DRAWING: Demolish House for New 4 Bed House

TITLE: Proposed Sections

ARCHEVOLVE
// design @archevolve.co.uk
// www. archevolve.co.uk
// 01798 879894
CIAT CHARTERED PRACTICE