Demolition of the existing bungalow and construction of a residential dwelling house
12 The Meadway, Shoreham by Sea, BN43 5RP

February 2022
Drawing no:JB 451/ planning 07C

Revision B: External rear staircase and balcony omitted, reduction in height by 500mm omission of 2nd floor study and internal alterations

Revision C: Side elevation windows to be openable above 1.7m with obscure glass below 1.7m. All side elevation windows below 1.7m to be non openable as shown.

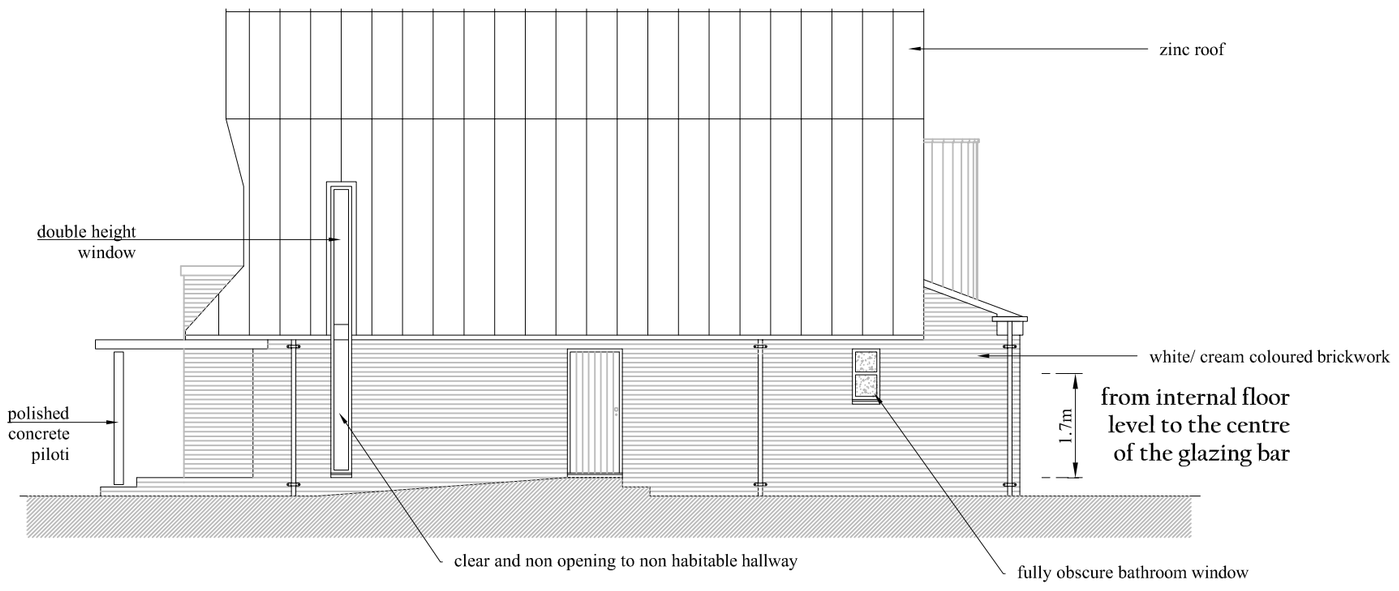

PROPOSED SIDE ELEVATION 1:100

elevation 04 (facing east)

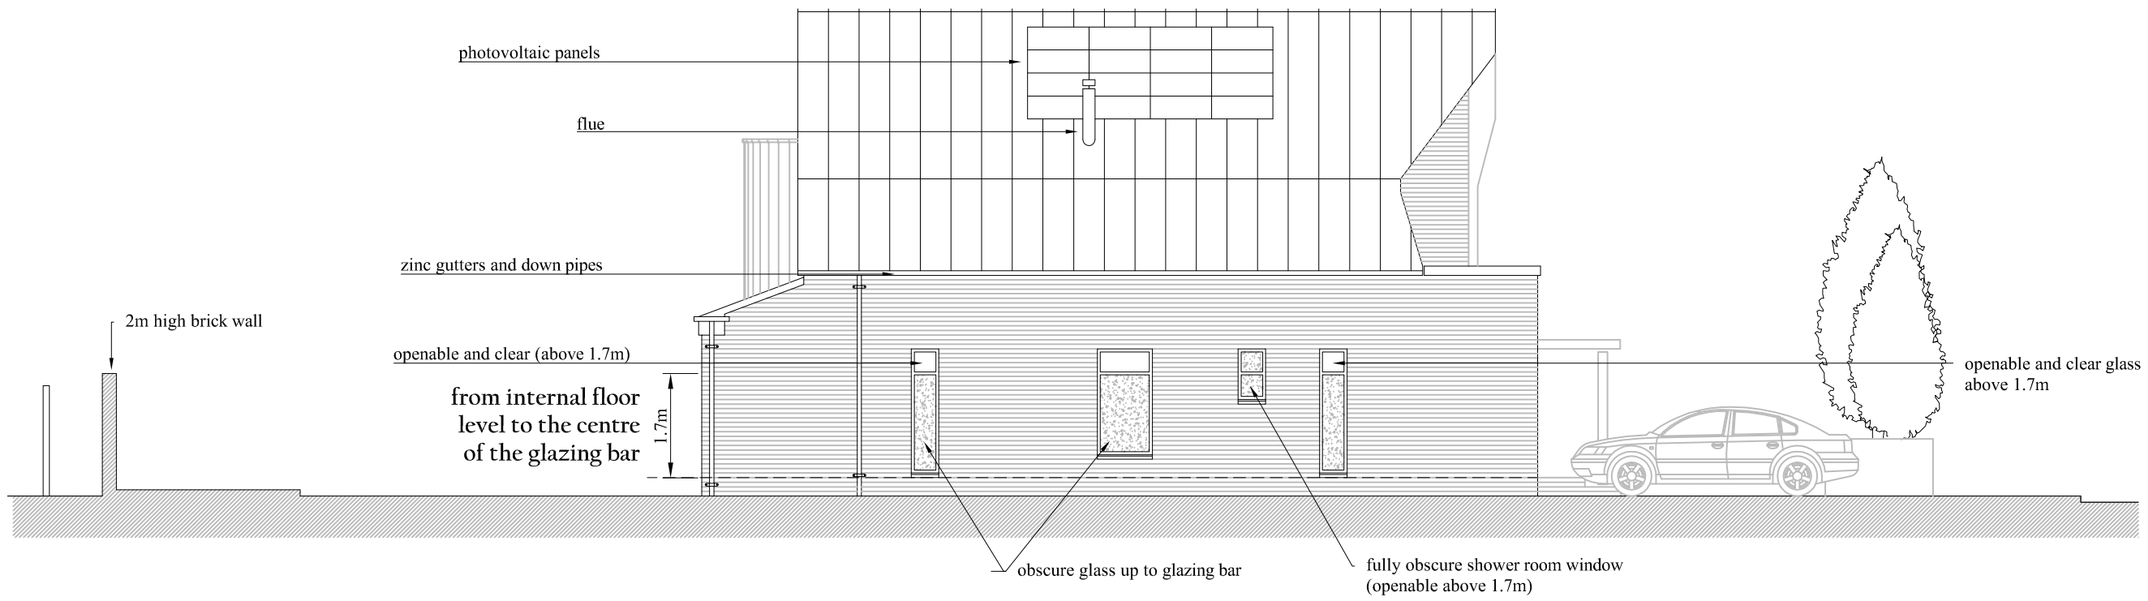

PROPOSED SIDE ELEVATION 1:100

elevation 03 (facing west)

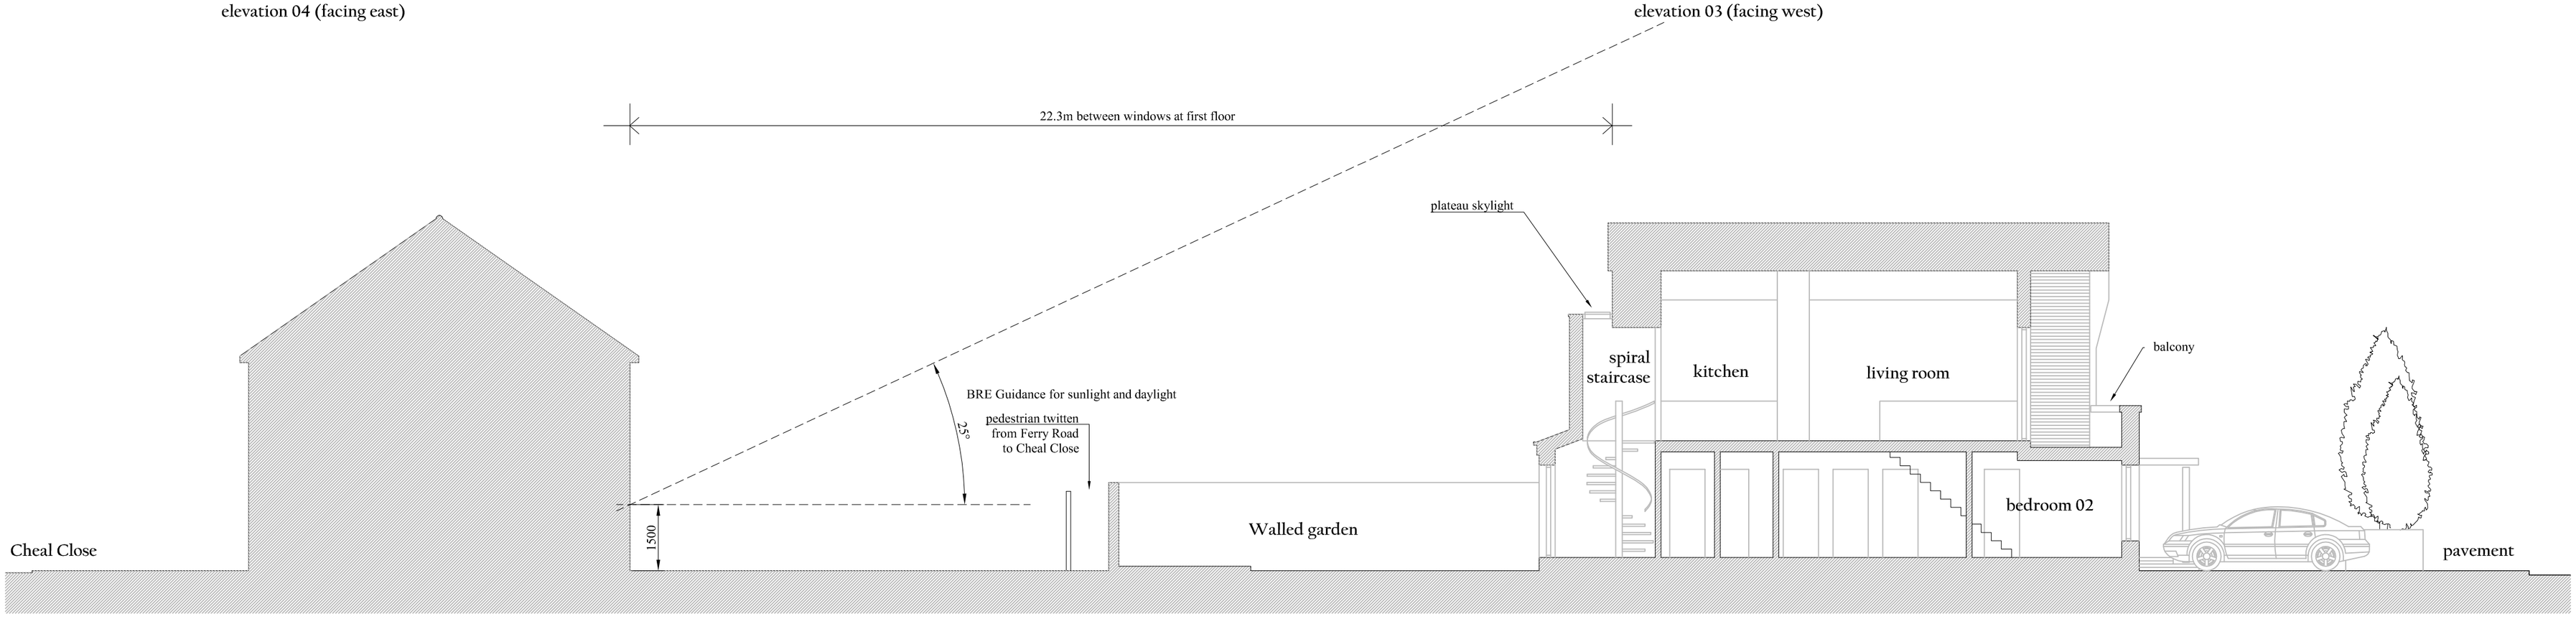

SECTION X - X 1:100

0 2 4 6 8 10

SCALE BAR 1:100

JAMES BRECKELL : ARCHITECT : ARB : RIBA

89 Old Fort Road, Shoreham by Sea, BN43 5HA, Tel 07733 268 297, Email: james@breckell.co.uk