




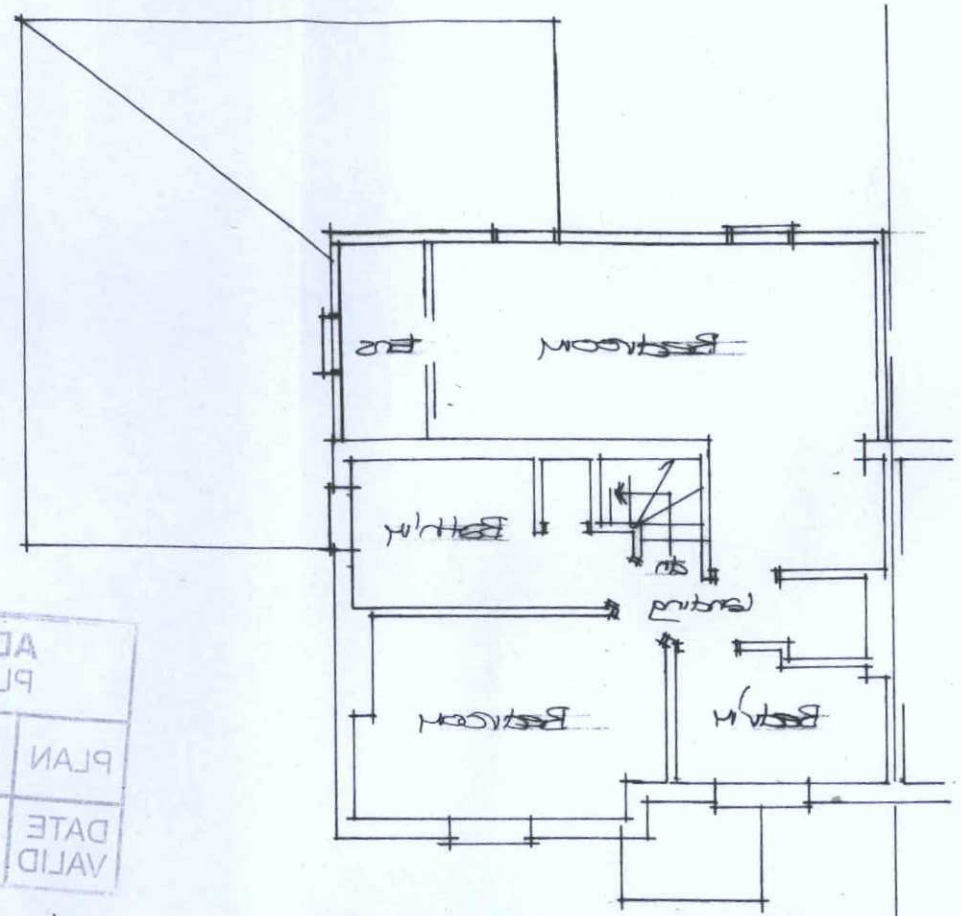

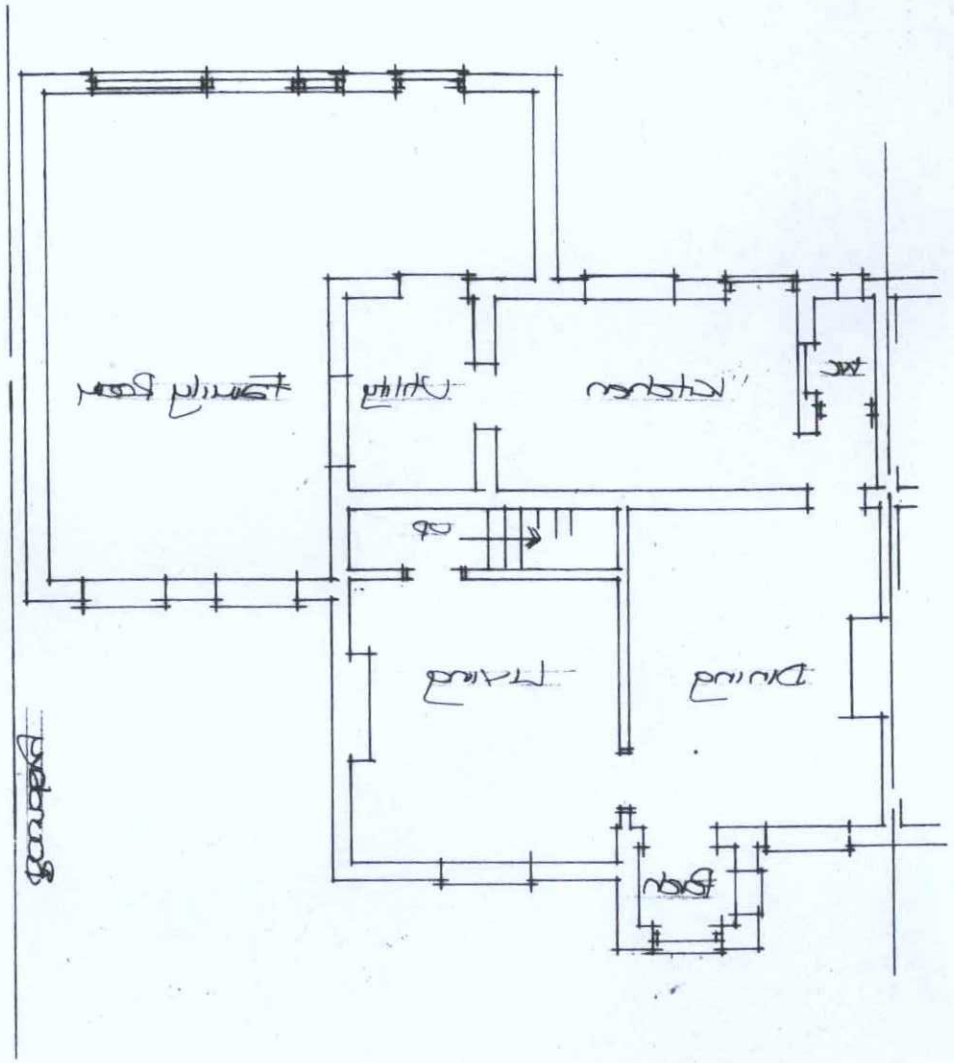

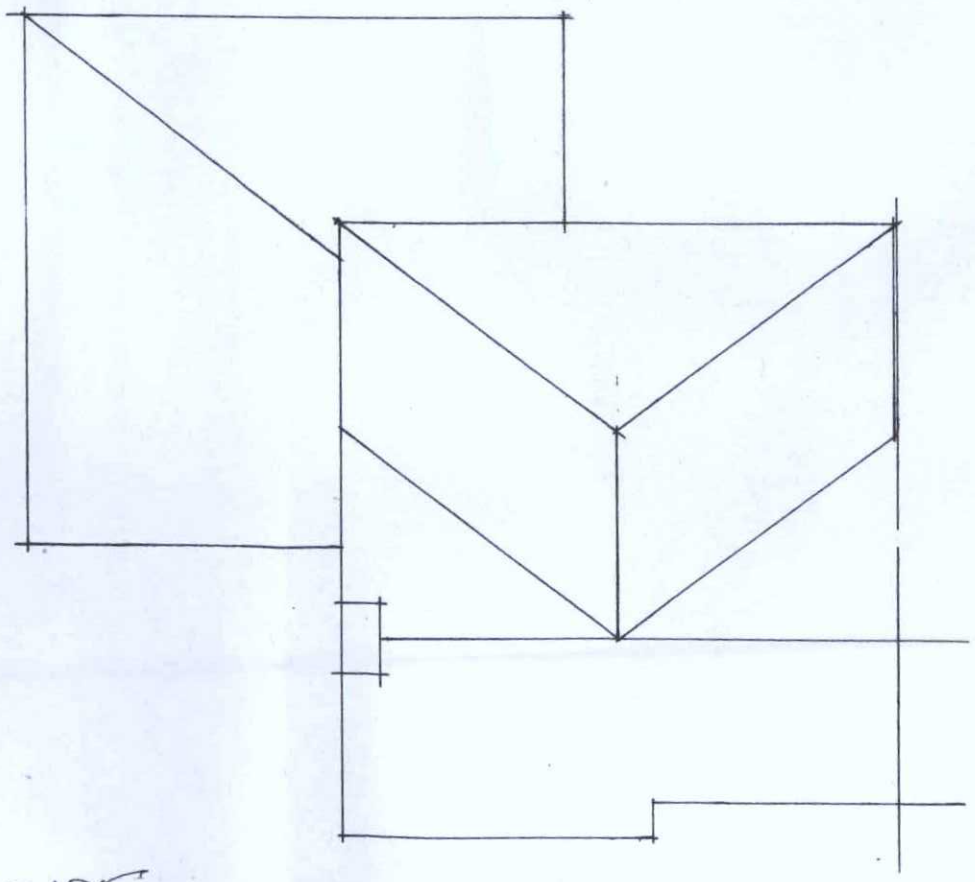

ADUR & WORTHING
PLANNING SERVICES
PLAN
AWDM/0319/17
DATE VALID
15 MAR 2017

Existing First Floor Plan. Scale: 1:100

Existing Roof Plan
Scale: 1:100

Existing Ground Floor Plan. Scale: 1:100

A3 Page Size

Paul Trussler
44 Firle Road
Lancing
West Sussex
BN15 0NZ

First Floor Extension -
25 Heathcote Road
Lancing
West Sussex
BN15 8DA

Drawing No: 216/201/2