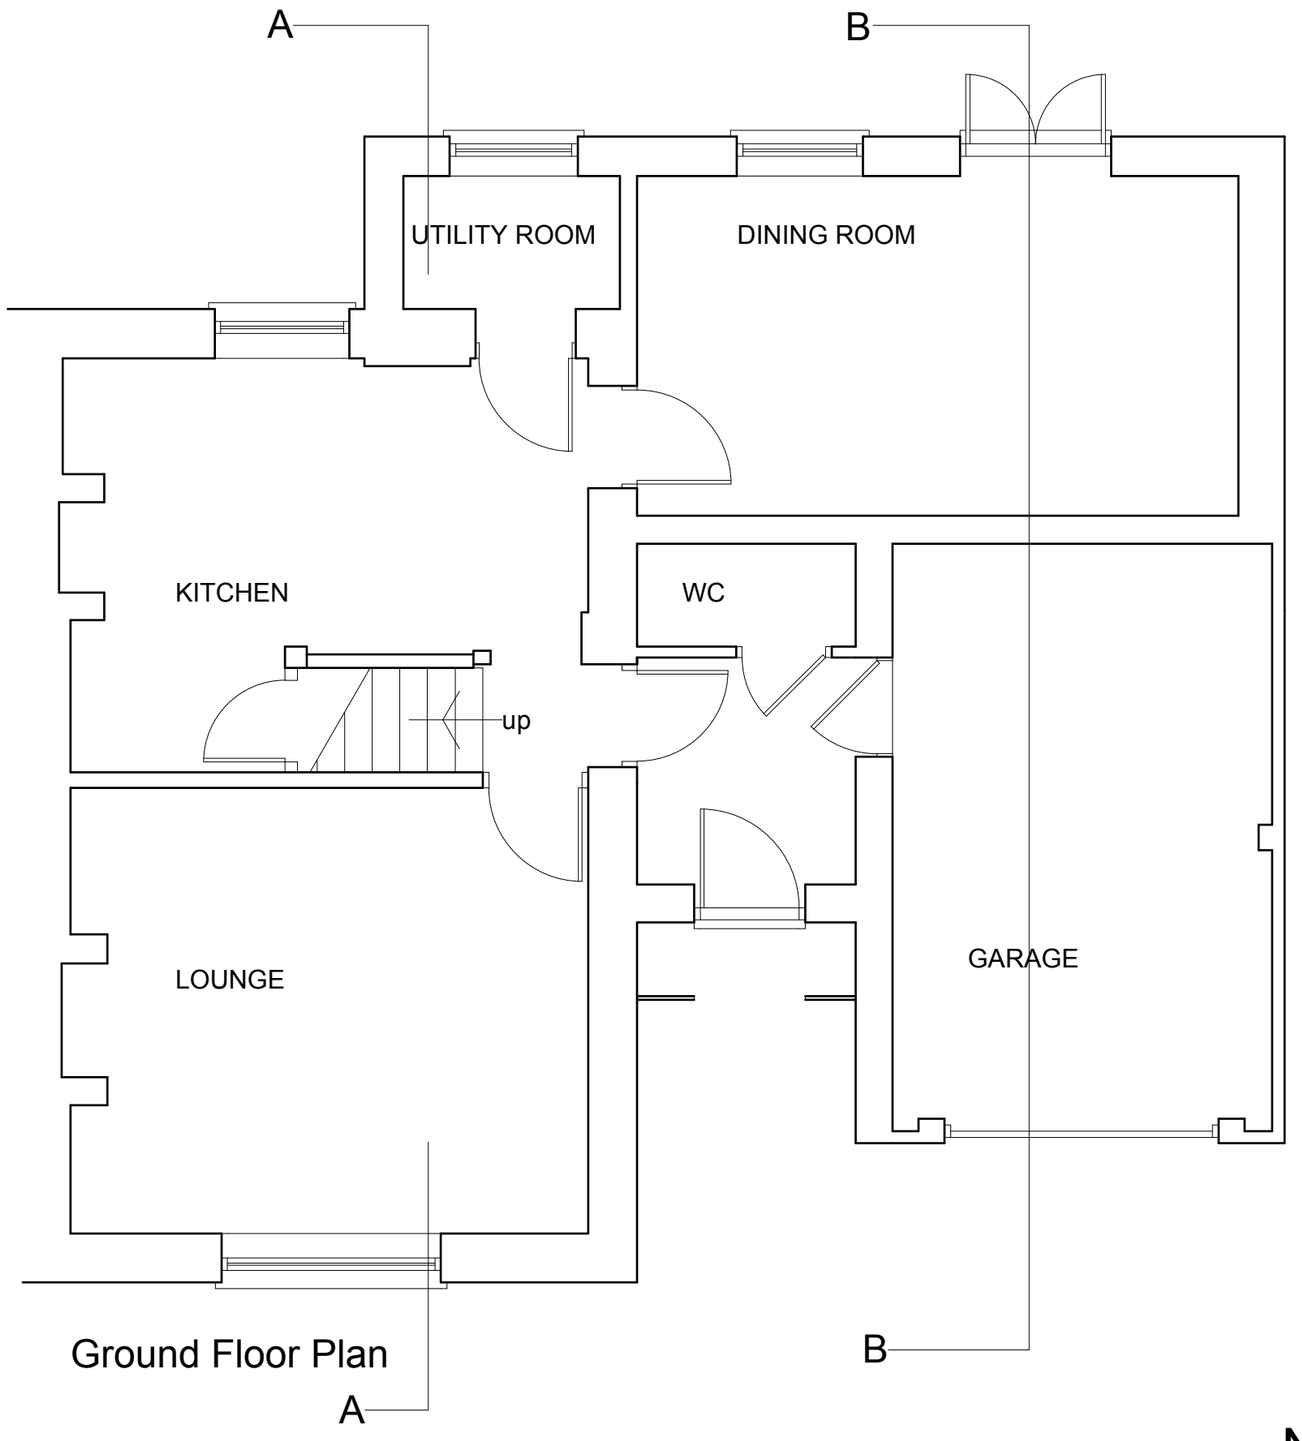


Ground Floor Plan

Alexander Partnership
Architectural Practice

Do not scale this drawing.
Read in conjuction with all other relevant consultant's drawings and specification.
Contractor to check all dimensions on site prior to fabrication and report any discrepancies to the Architect.
This drawing is copyright and it must not be reproduced without prior agreement.

NOTES:

CLIENT:
Mr. & Mrs. Ariaman

LOCATION:
6 Rooksacre Cottages
Sompting. BN15 0AX.

PROJECT:
Extension and alterations.

DWG DESCRIPTION:
Existing Ground Floor Plan.

Scale: 1:50 @ A3
Date: July 2016
Drg. No: 01/1607653

Alexander Partnership
Campbell House
21 Campbell Road
Brighton, BN1 4QD

Tel: 07802 731745
Email: astevens@alexpart.co.uk
Website: www.alexpart.co.uk