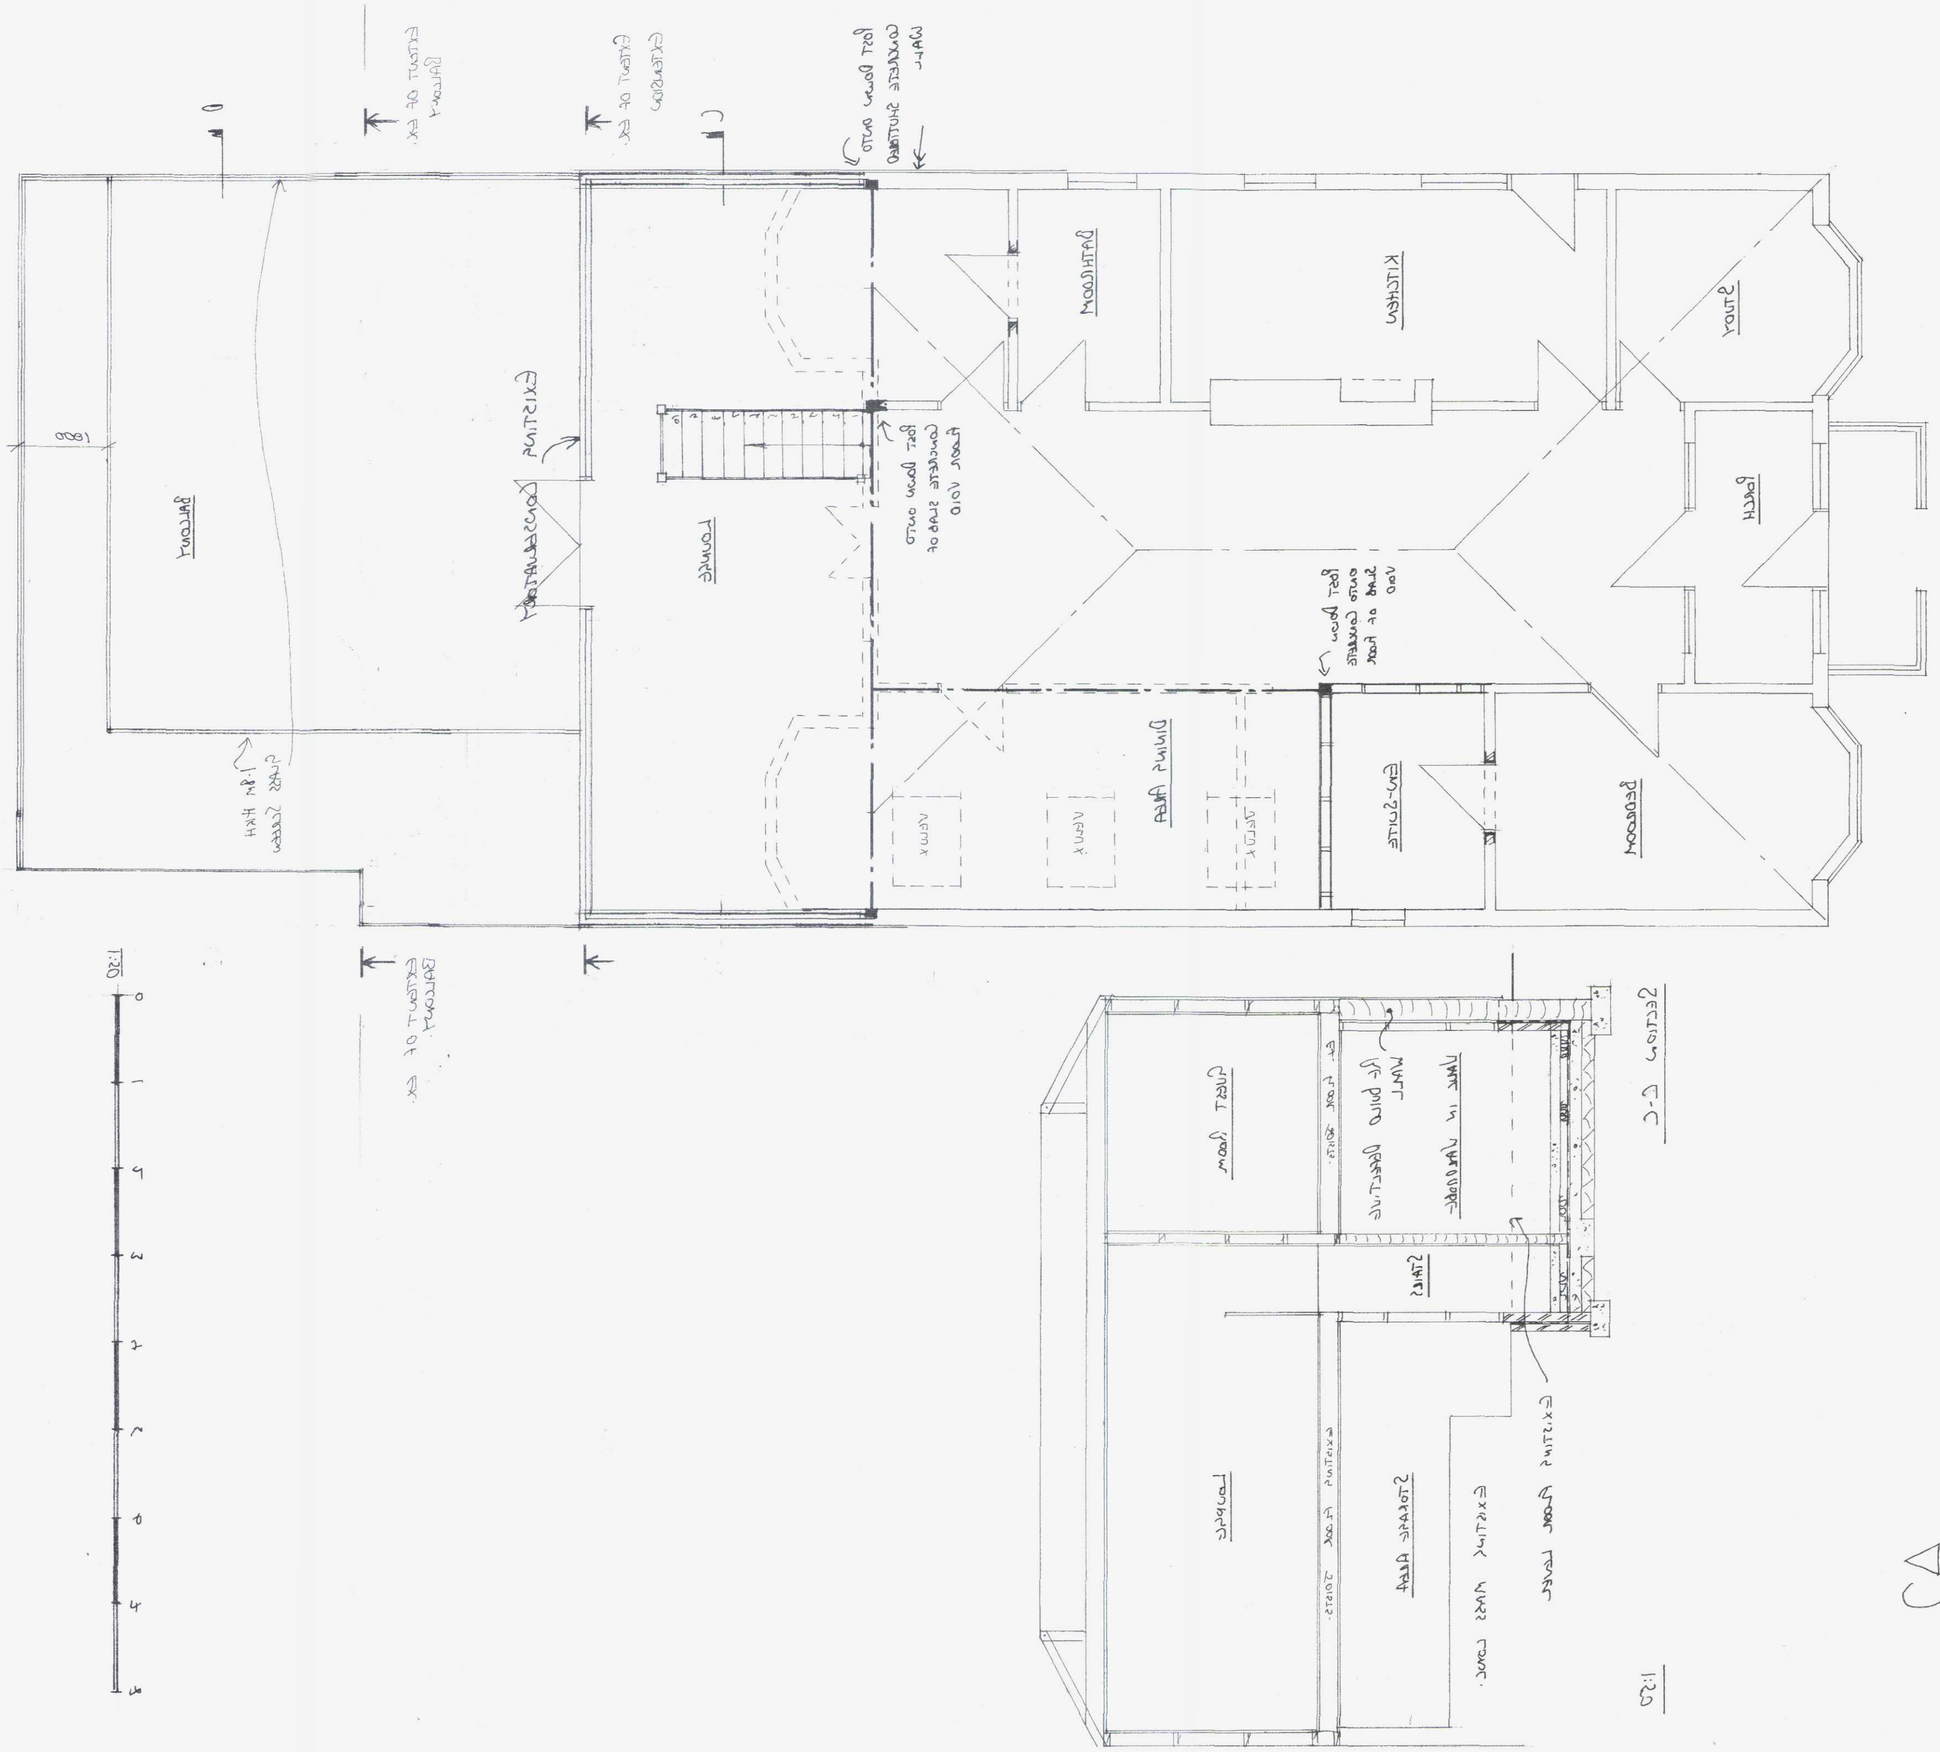

AMENDMENT

ADUR & WORTHING PLANNING SERVICES	
PLAN	AWDM/1779/14
DATE VALID	Rec: 9/3/15

STEVEN BARRETT
ASSOCIATES, MCABE, MFPWS
Architectural & Surveying Services
07974 715009 sbarrettsurveying@yahoo.co.uk

58 Brighton Road, Lancing.
Date: Dec 2014
Drwg No: 58/14/283/1 Amendment: 8
Mr Woolerton **Extensions & Alterations**