ADDITIONAL

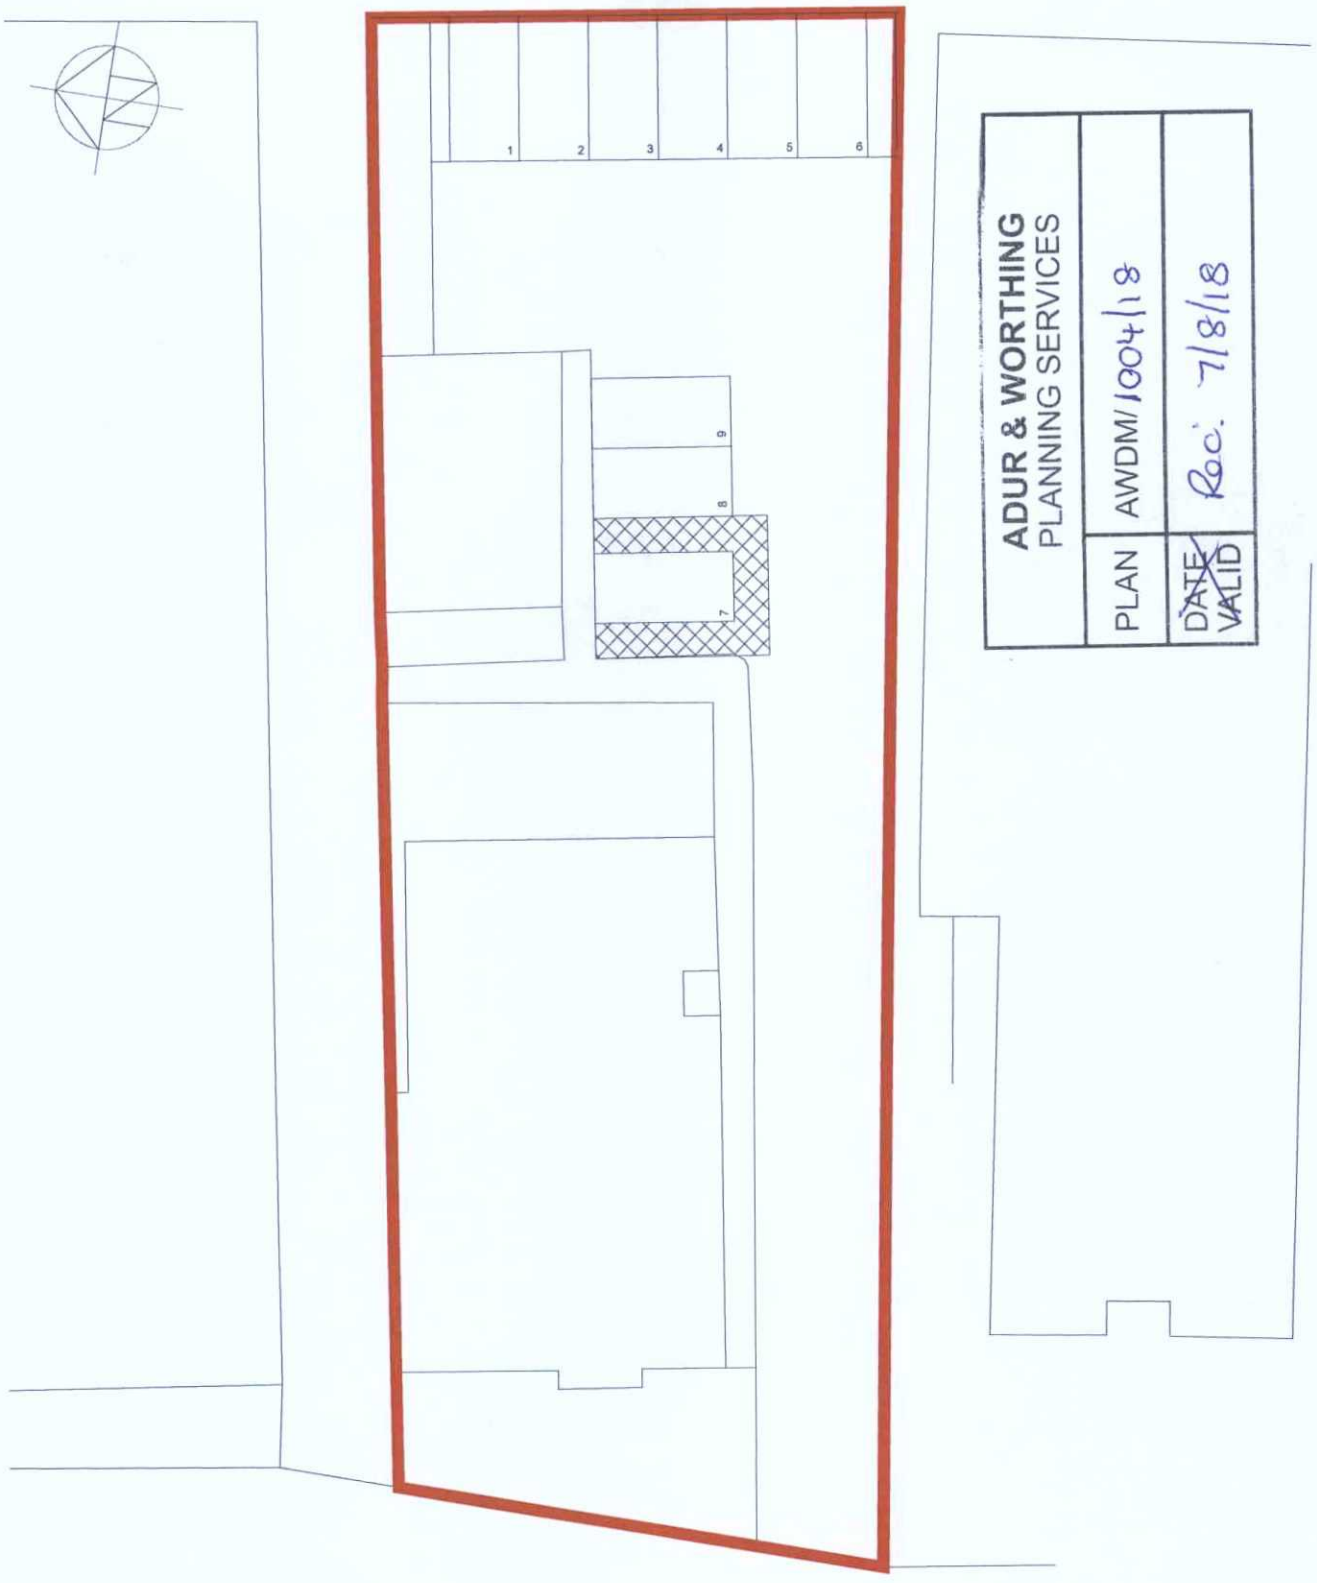

ADUR & WORTHING
PLANNING SERVICES

PLAN AWDM/1004/18

DATE ~~VALID~~ Rec. 7/8/18

PROPOSED PART CAR PARKING AREA
SETTING OUT PLAN. 1:250 at A4

Scale in Metres

0 5 10 20

CROWTHER ARCHITECTS ASSOCIATES CROWTHER ASSOCIATES ARCHITECTS LLP PELHAM HOUSE 25 PELHAM SQUARE BRIGHTON BN1 4ET T: 01273 695533 www.crowtherassociates.co.uk	DRAWING Conversion of part ground floor from neighbourhood office to residential: Proposed Car Parking Area			CLIENT Adur District Council		CROWTHER ASSOCIATES
				PROJECT 101 - 103 North Road, Lancing		
	JOB NO. C1738	DRAWING NO. (08) 03	REV. P1	SCALE 1:250@A4	DATE August 2018	DRAWN CW