0 1 2 3 4 5 6 7 8 9 10

scale in metres 1:50

amendments				
rev.	date	comment	auth.	chkd.
A	23.06.21	East Elevation added following planning officers comments	RB	GI



North Elevation 1:50

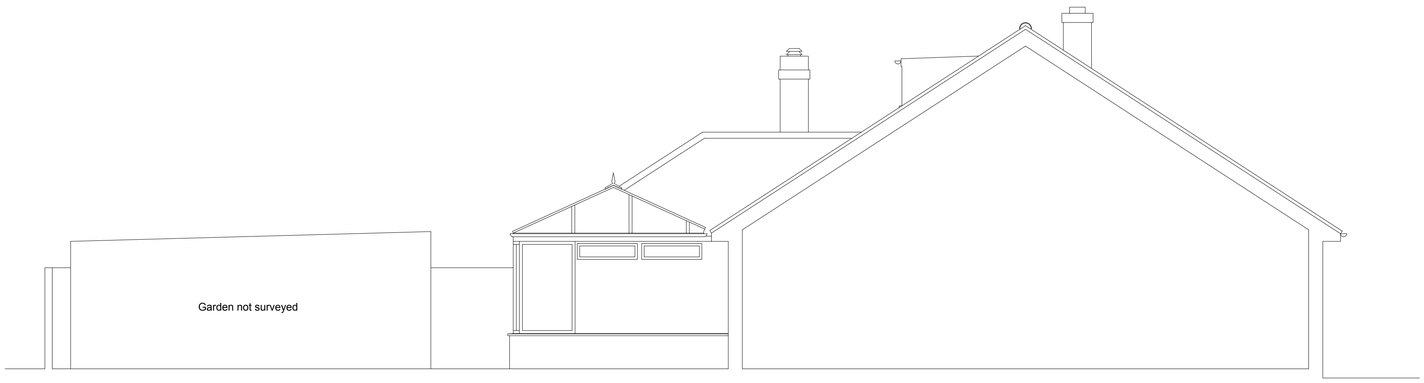

East Elevation 1:50



South Elevation 1:50

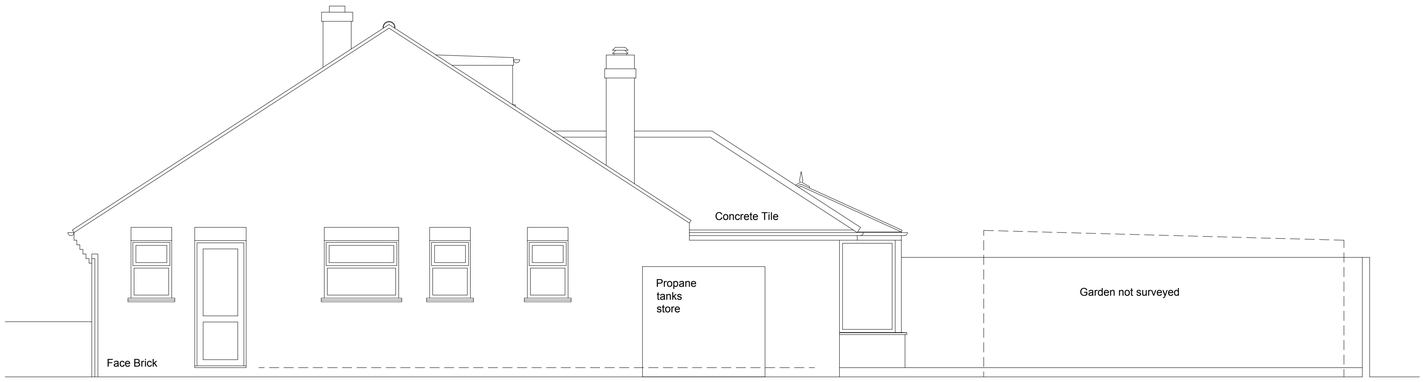

West Elevation 1:50

client
Mr and Mrs Hempenstall

drawing number
0628.EXG.003

revision
A

project
23 The Marlinspike
Shoreham By Sea
BN43 5RD

drawing title
Existing Elevations
Measured Survey

drawn by	checked by	riba work stage	date	scale/original sheet size
M.B	G.I	MS	April '21	1:50 @ A1

www.abir.co.uk studio@abirarchitects.co.uk
Unit 1, Beta House, St John's Road, Hove, BN3 2FX, United Kingdom
Hove +44 (0)1273 724 384
Company No 06877117 VAT No 971 4147 17

© ABIR Architects Ltd. Check all dimensions on site before work is undertaken. All goods, materials and workmanship to conform with current building regulations, BSS and COP's.

ABIR architects

RIBA Chartered Practice