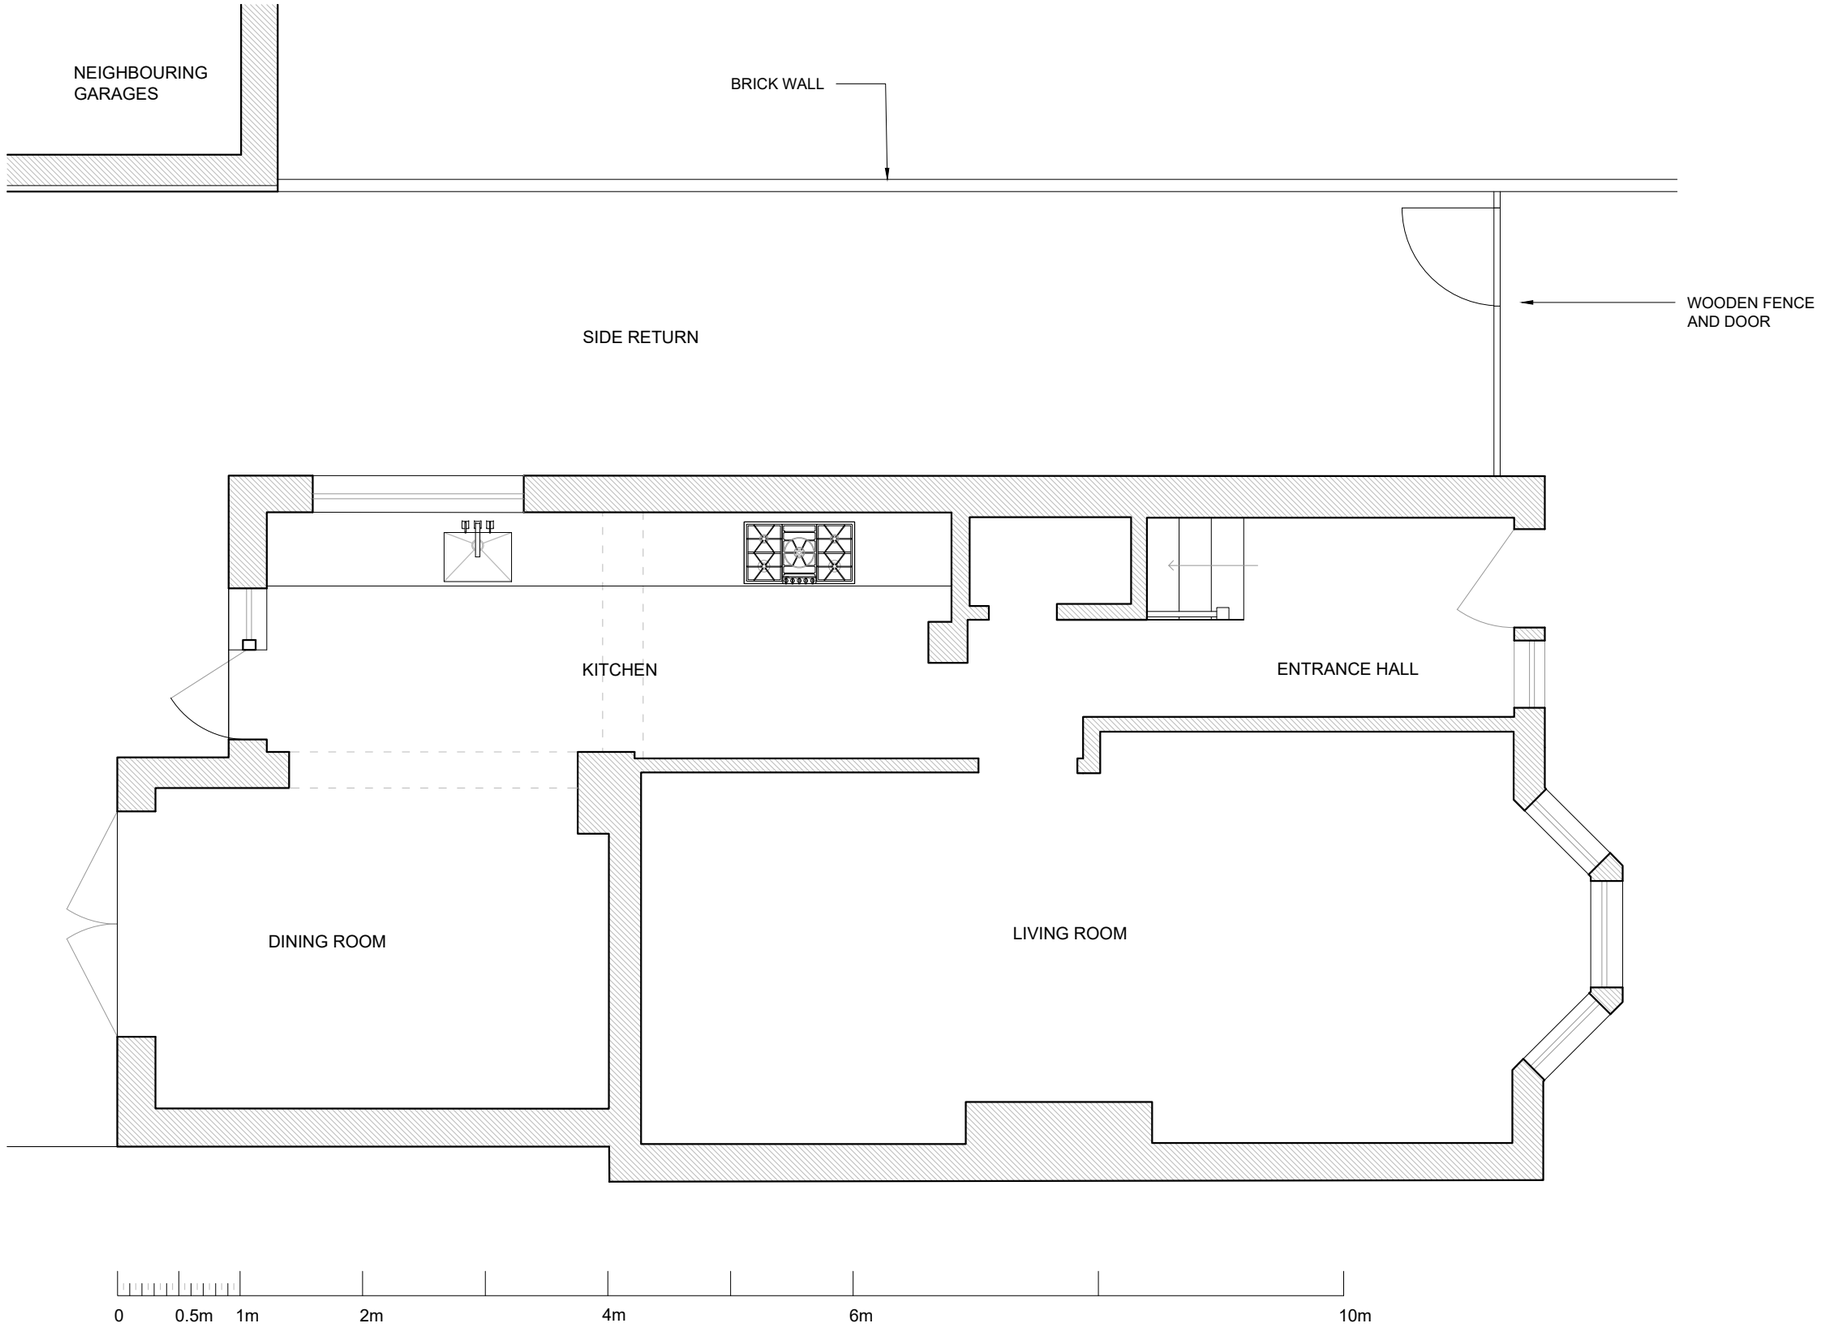


EXISTING GROUND FLOOR PLAN

CHANCTON CLOSE, WORTHING

N

PROJECT	16 CHANCTON CLOSE	DATE	29.10.21
TITLE	EXISTING GROUND	SCALE	1:50 @ A3
	FLOOR PLAN	DWG. No	DWG. No
		REV.	-

ARCHIDRUM