
56 SINGLETON CRESCENT, GORING ON SEA BN12 5DQ
PROPOSED FRONT AND REAR ELEVATIONS. SCALE 1:100(A4)
DRAWING 2310/01/PL04 A

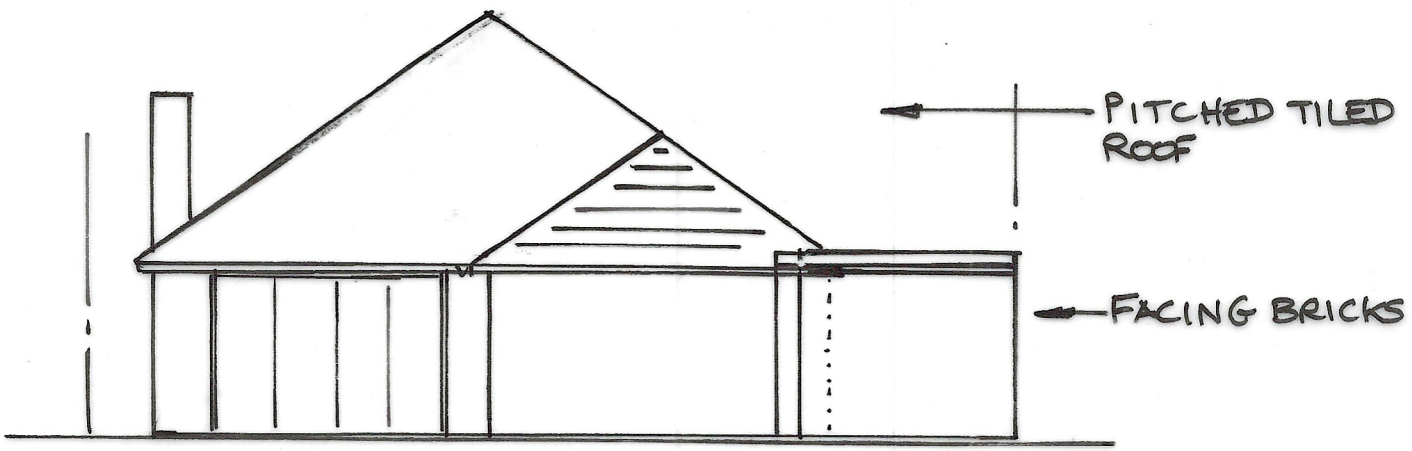

REAR ELEVATION
NORTH ELEVATION





FRONT ELEVATION
SOUTH ELEVATION.