

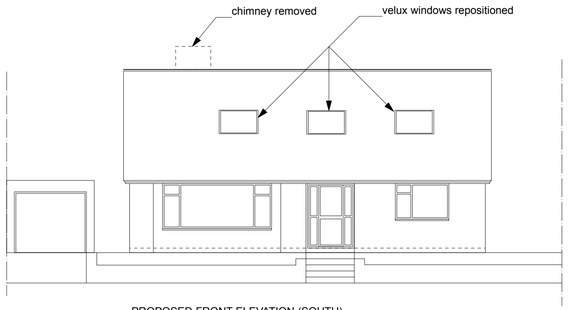


PROPOSED FRONT ELEVATION (SOUTH)

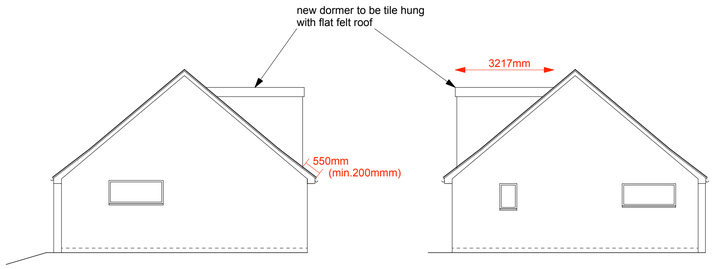


PROPOSED SIDE ELEVATION (EAST)

PROPOSED SIDE ELEVATION (WEST)

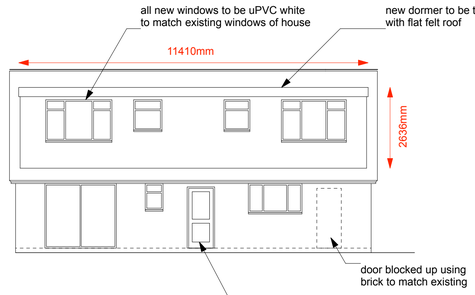

PROPOSED REAR ELEVATION (NORTH)

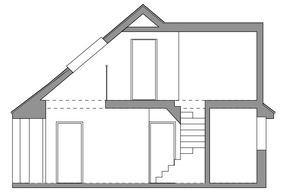


PROPOSED SECTION A-A

DORMER VOLUME


(H x L x D) /2

(2636 X 11410 X 3217) / 2 = 48.37m3


PROPOSED

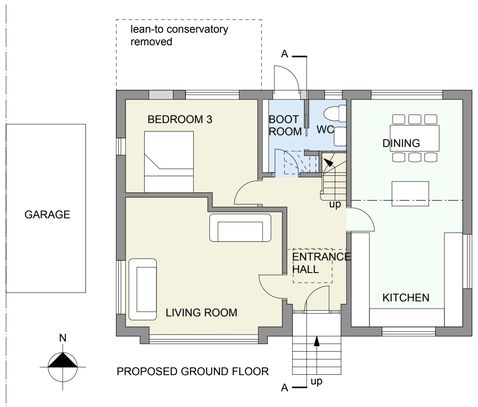

PROPOSED GROUND FLOOR

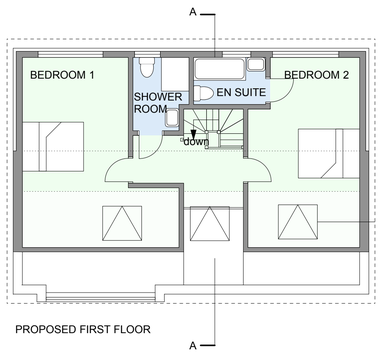

PROPOSED FIRST FLOOR

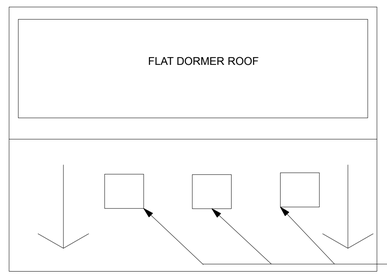


PROPOSED ROOF PLAN




scale 1:1250

SCALE BAR
A1 DRAWING SIZE


EXISTING

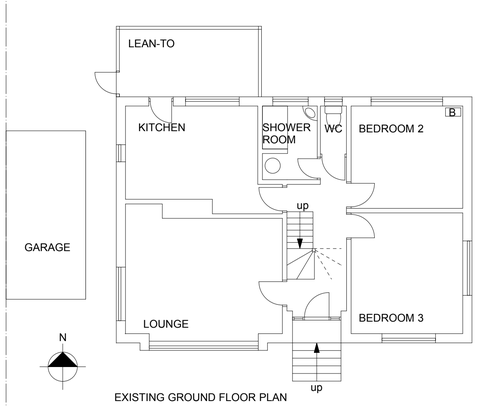


EXISTING GROUND FLOOR PLAN

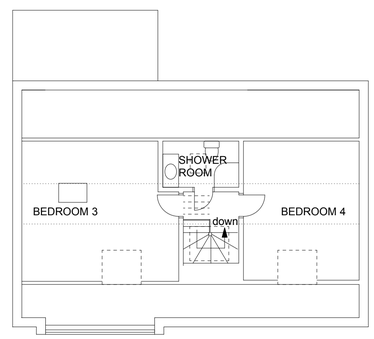

EXISTING FIRST FLOOR PLAN

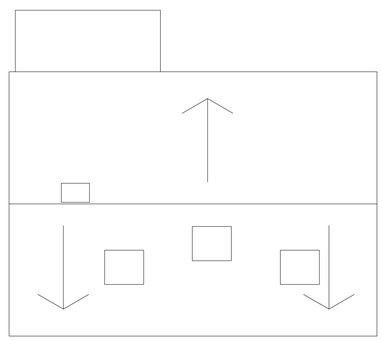


EXISTING ROOF PLAN

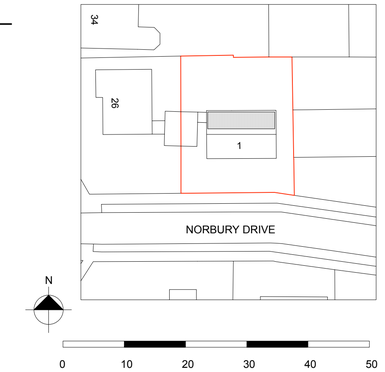


scale 1:500




EXISTING FRONT ELEVATION (SOUTH)

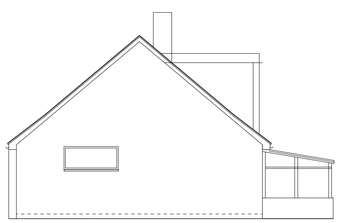

EXISTING SIDE ELEVATION (EAST)

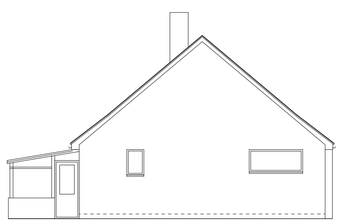

EXISTING SIDE ELEVATION (WEST)

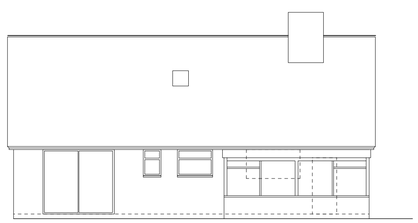

EXISTING REAR ELEVATION (NORTH)

Do not scale from these drawings. The contractor is to check all dimensions, levels and conditions on site and advise of any discrepancies prior to the commencement of any work on site. All work is to be carried out in strict accordance with the relevant, current British Standards and codes of practice. Materials and components are to be fixed in strict accordance with the manufacturers instructions and recommendations and relevant body
This drawing is for planning/building control purposes only.
All relevant clauses of the **N**ational **B**uilding **S**pecifcation to apply to all works.
Data Protection Act - no project drawings or client details will be issued by us to anyone other than the client, unless given written instruction by the client for distribution.
Party Wall Details - to be dealt with by a Part Wall Surveyor to be appointed by Client.
Contractor to comply with all Health and Safety Issues and to employ competent personnel.
Client to employ a Principal Designer in accordance with the latest CDM regulations and to ensure all permissions are in place prior to commencement of the works

AMENDMENTS

1 NORBURY DRIVE, LANCING, BN15 0QN

Client	Description
JAN BLACK	EXISTING AND PROPOSED PLANS ELEVATIONS AND SECTION FOR REAR DORMER

r s p architects ltd
Architects, Planning & Development Consultants, Project Management.

Date	Scale	Job No.	Drawing No.	Revision
NOV 2020	1:100	2045	01	

1 Westbourne Grove, Westbourne Gardens, Hove, East Sussex.T: (01273) 727366 E:rob@rsparchitects.co.uk

Do not scale from drawing This drawing is copyright