
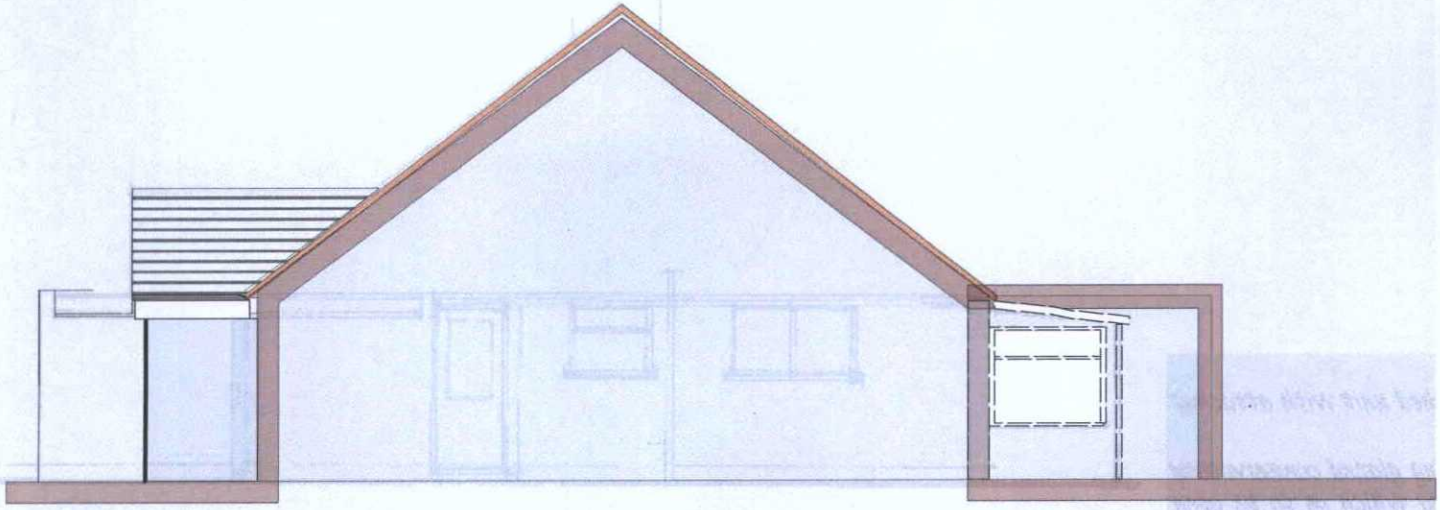


EAST ELEVATION AS EXISTING

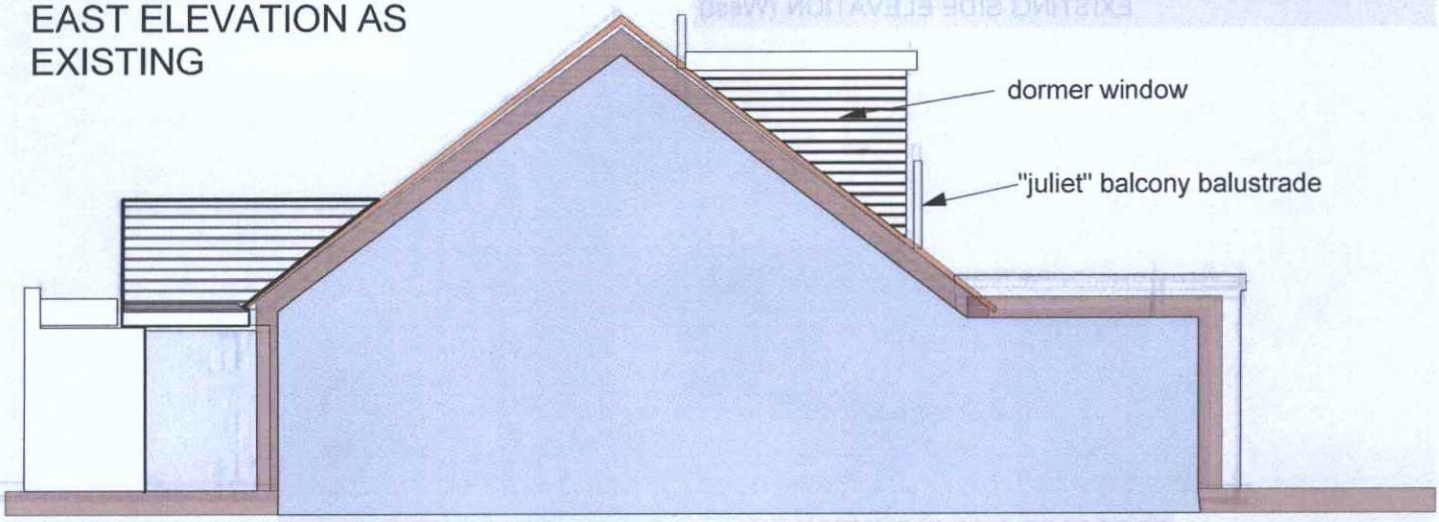

EAST ELEVATION AS PROPOSED

0 1 2 3 4 5 6 M

ADUR & WORTHING
PLANNING SERVICES

PLAN	AWDM/ 0112/15
DATE VALID	29 JAN 2015

CLIENT Mr. J. White				PROJECT 6 Crabtree Lane Lancing West Sussex BN15 9JP Retrospective application for rooms in the roof to show compliance with GDO and new rear extension with side porch already constructed				Richard E Goodson RIBA Chartered Architect & Designer 20 Nelson Close Sompting Lancing WEST SUSSEX BN15 0LY Telephone: 01903 761263				
Please note that this drawing is prepared to obtain planning approval from the local authority and does not constitute a working drawing												
DRAWING Existing and Proposed East Elevation												
drawing	1231. P3	scale	1:100;	date	January. 2015	Revisions						